
PLANNING

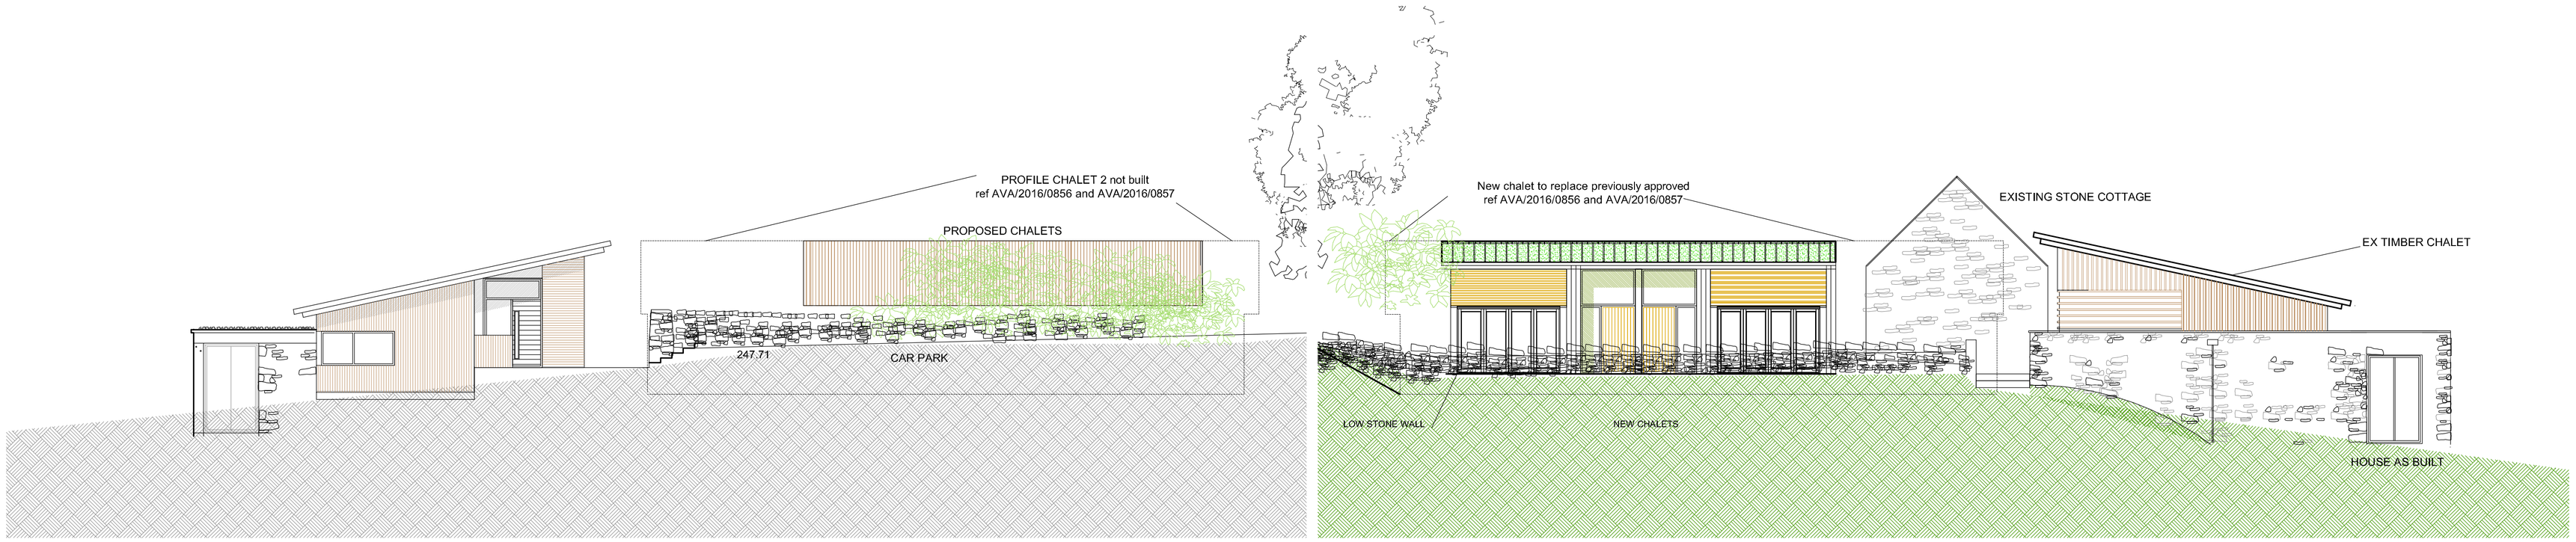


WEST ELEVATION

EAST ELEVATION



NORTH ELEVATION

ELEVATIONS 1 100

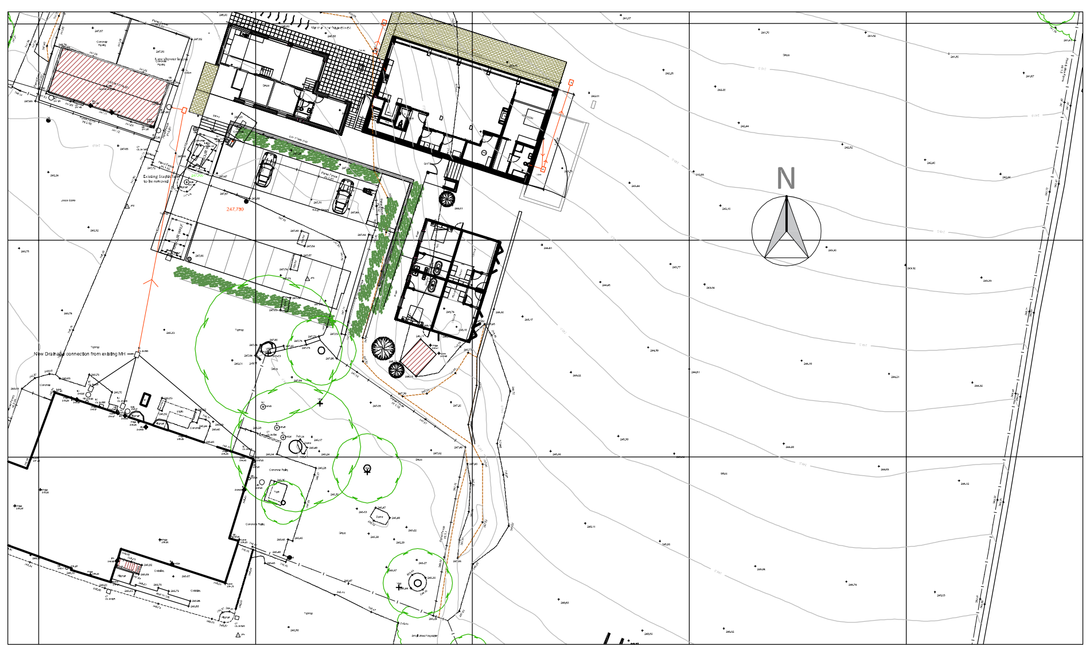

LOCATION PLAN 1 500

A Chalet moved back in line with house 26 06 23

PHILIP HAYES
ARCHITECT

Client: Keith Marshall Clarke
The Bear Hotel Wirksworth RD Alderwasley
DE56 2RD

Project:
PROPOSED 2 No Chalets
CONTEXT ELEVATIONS

Title:
1 100 PHH
1 500

Scale:	Drawn:	Date:	Checked:
PL 03		A	

Drawing no: Rev:

©This drawing remains the copyright. Philip Hayes Architect