

PLANNING


Rev A building moved back

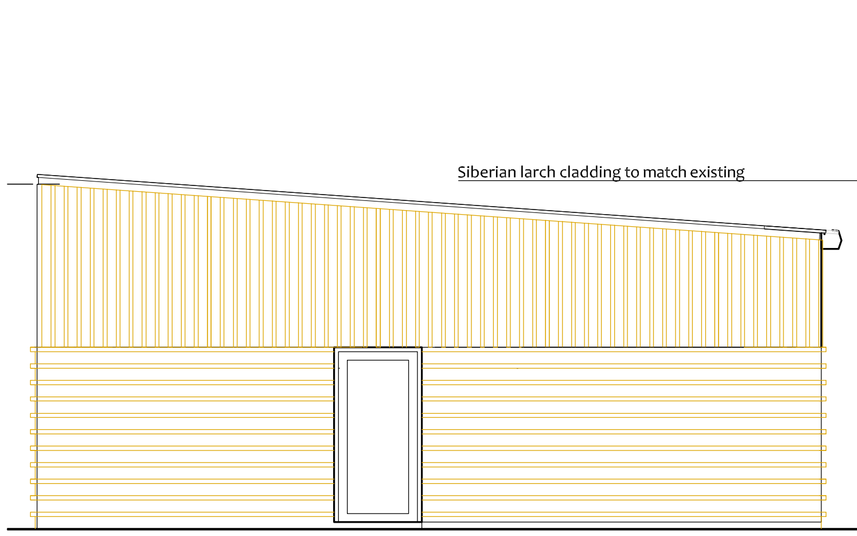


South Elevation

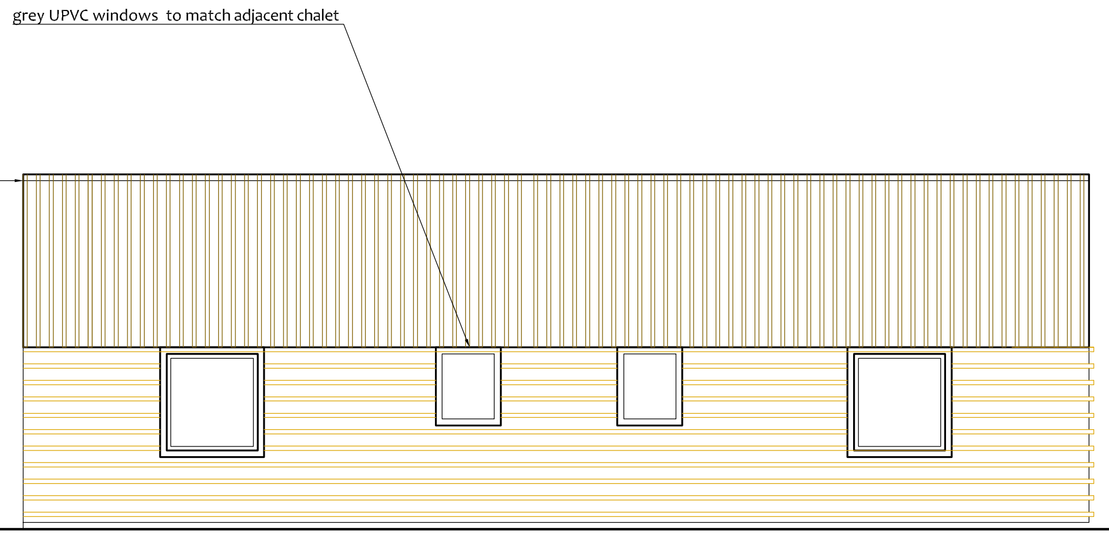

Elevation to Car Park West
Elevation see context elevation

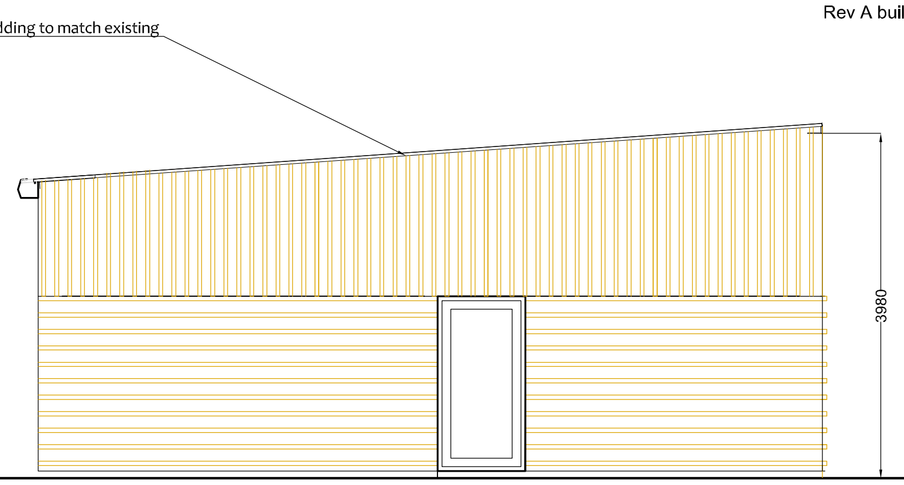


North Elevation

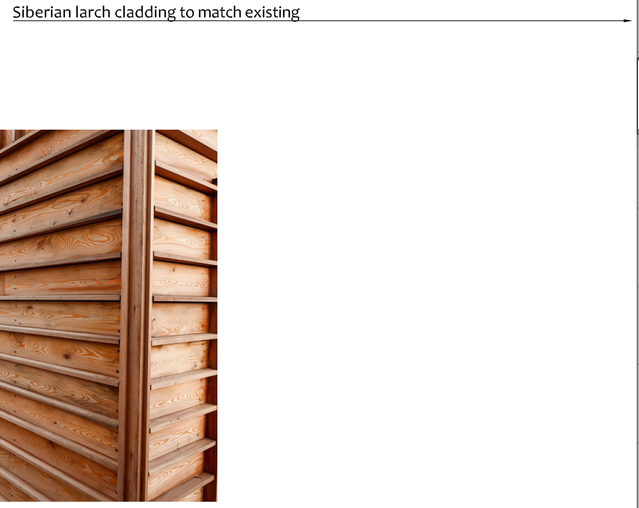





SIBERIAN LARCH

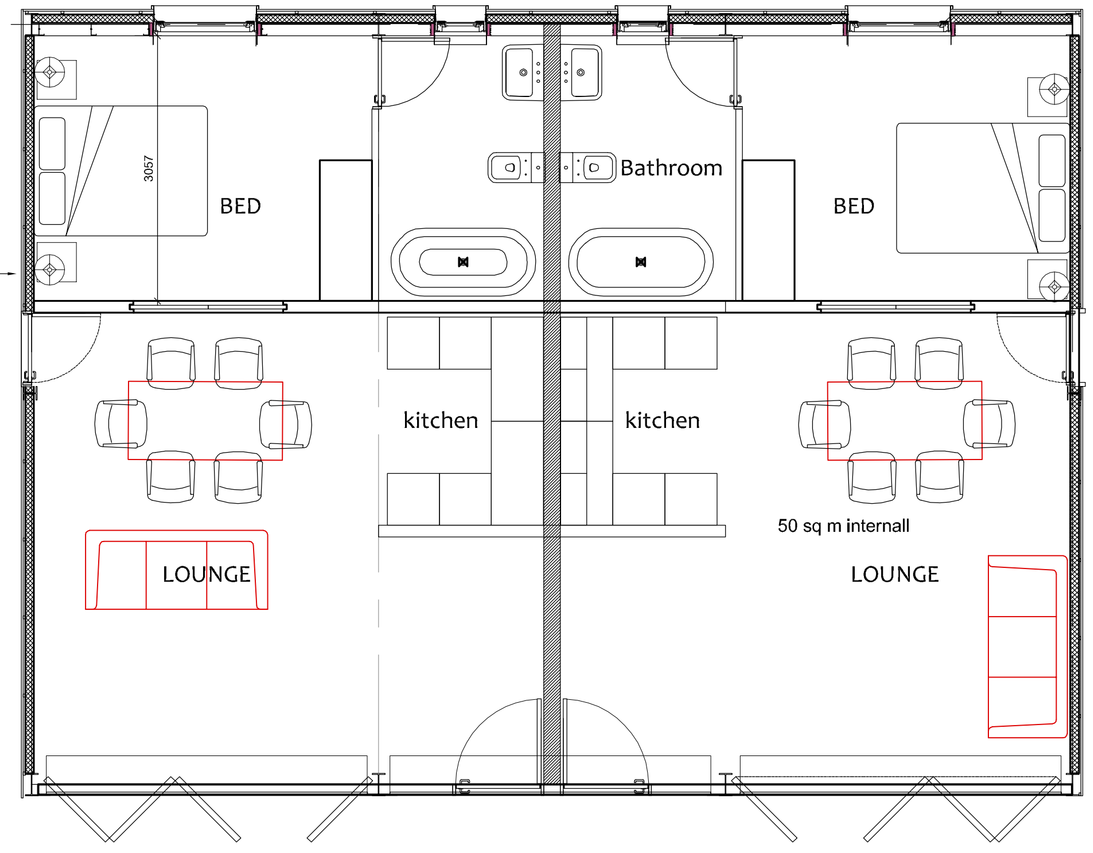

GROUND FLOOR PLAN 1 50

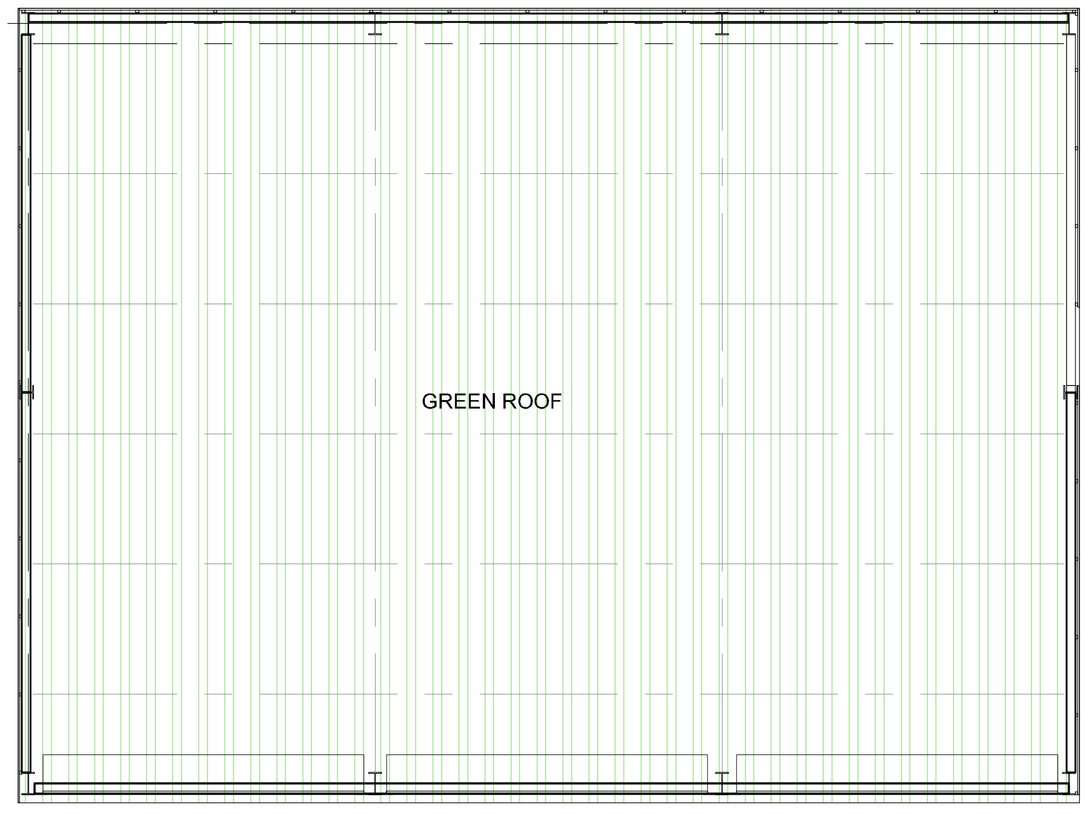

ROOF PLAN

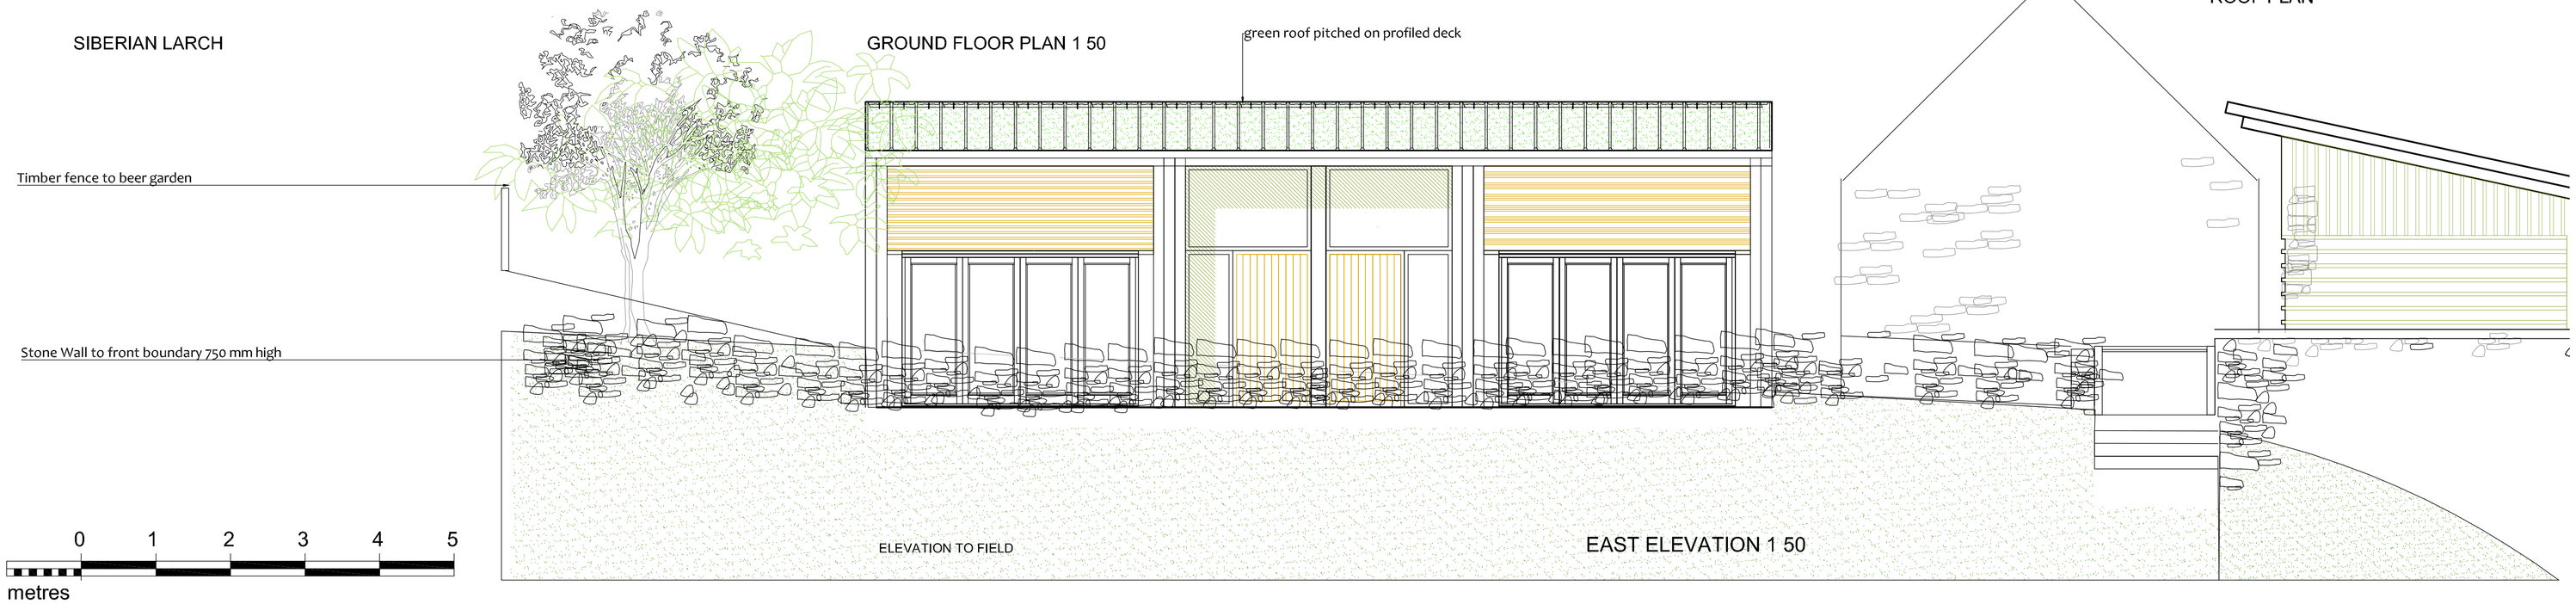

0 1 2 3 4 5
metres
1:50

ROOF PLAN

PHILIP HAYES ARCHITECT

arb Architects Registration Board
REG NO - 0028795

Client: Keith Marshall Clarke

Project: The Bear Hotel BELPER RD

Title: PROPOSED STUDIO CHALETS
GROUND FLOOR PLANS
ELEVATIONS

Scale:	Drawn:	Date:	Checked:
1 50	PHH	MAY 2022	

Drawing no: PL 04

Rev: REV A

©This drawing remains the copyright Philip Hayes Architect