north

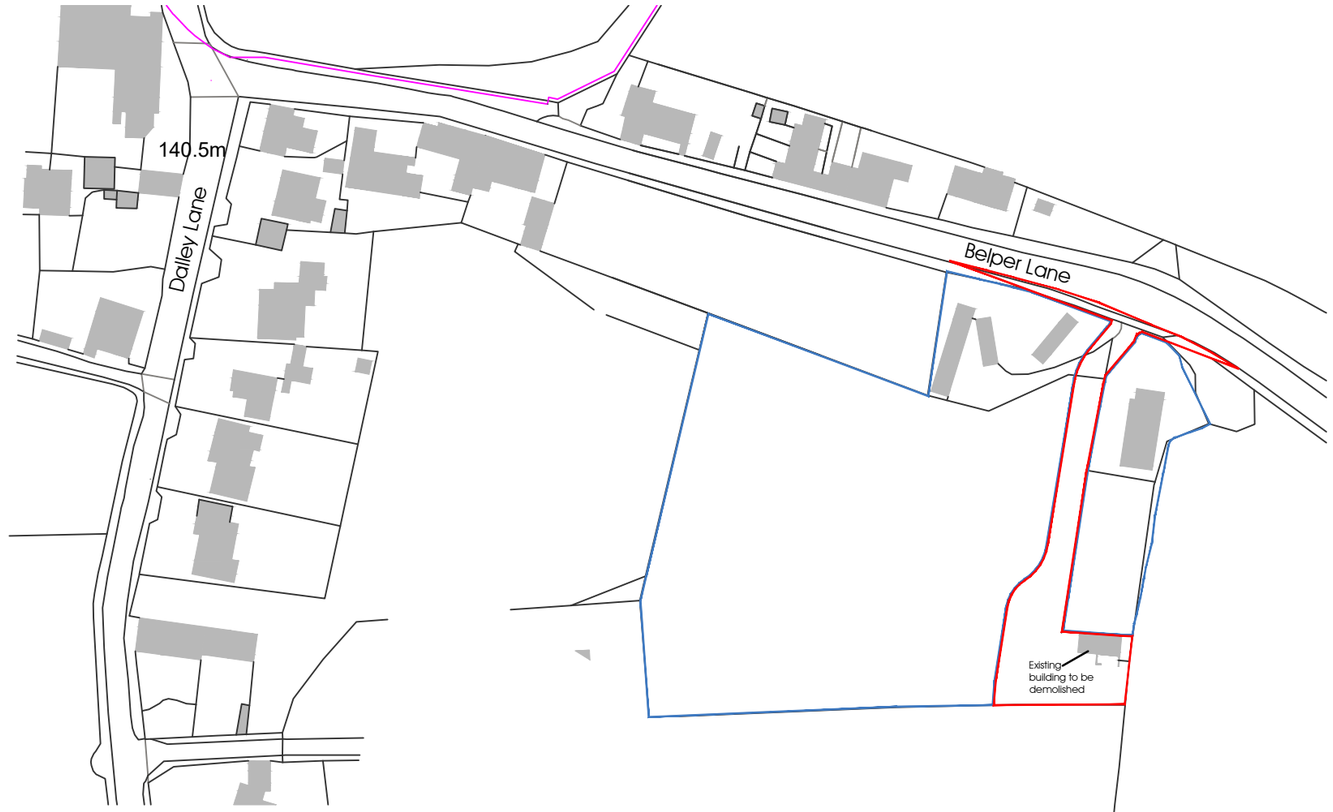

Ordnance Survey, (c) Crown Copyright 2020. All rights reserved. Licence number 100022432

Location Plan

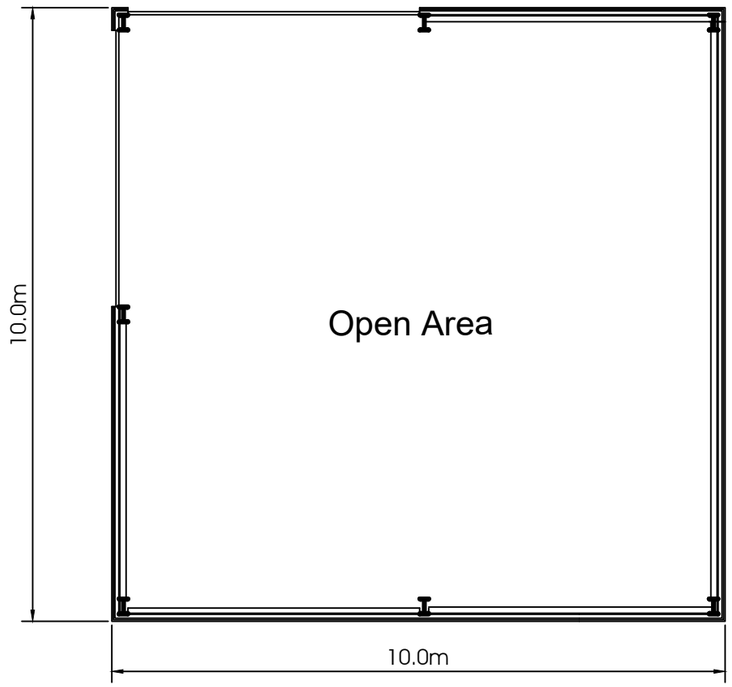

Proposed Plan

G Access width increased to min 6m wide for first 10m. 18.01.24
F Amended to client comments. 03.01.24
E Building size reduced. 02.01.24
D Length of barn reduced. 11.05.21
C Existing building to be demolished added to Location plan. 13.08.20
B Internal doors added to tack room. 28.07.20
A Amended to client comments. 20.07.20

Revisions

urbandesigns

urban designs limited | clay house | five horninglow street
burton upon trent | staffordshire | de14 1ng
t: 01283 763763 m: 07930 604427 f: 0845 0099 763
e: info@urban-designs.co.uk
www.urban-designs.co.uk

Drawing: Proposed Plan & Location Plan

Job: Proposed New Agricultural Building & Access
Highfields
Belper Lane End, Derbyshire

Scale: 1:100 / 1:1250

Date: July '20

Drawing No.

2020-647-02G