This drawing is to be read in conjunction with all other relevant drawings including the project specification.
All dimensions are shown in millimetres and must be be verified by contractors on site before commencing work.
Copyright of this drawing belongs to Freestone Design Limited.

	revision	date
A	Design amended to follow Heritage Officer comments as close as possible.	23-10-2023
B	Design amended to follow Heritage Officer comments at meeting 15-11-2023.	14-12-2023
C	Design amended to follow Heritage Officer comments - Lintels and mullions added to south elevation, cornice lifted by 75mm and coping lowered by 75mm.	08-01-2024
D	Design amended to follow Heritage Officer comments - window sills lowered & lintels added to west elevation, coping lowered by 75mm.	17-01-2024

Proposed Layout

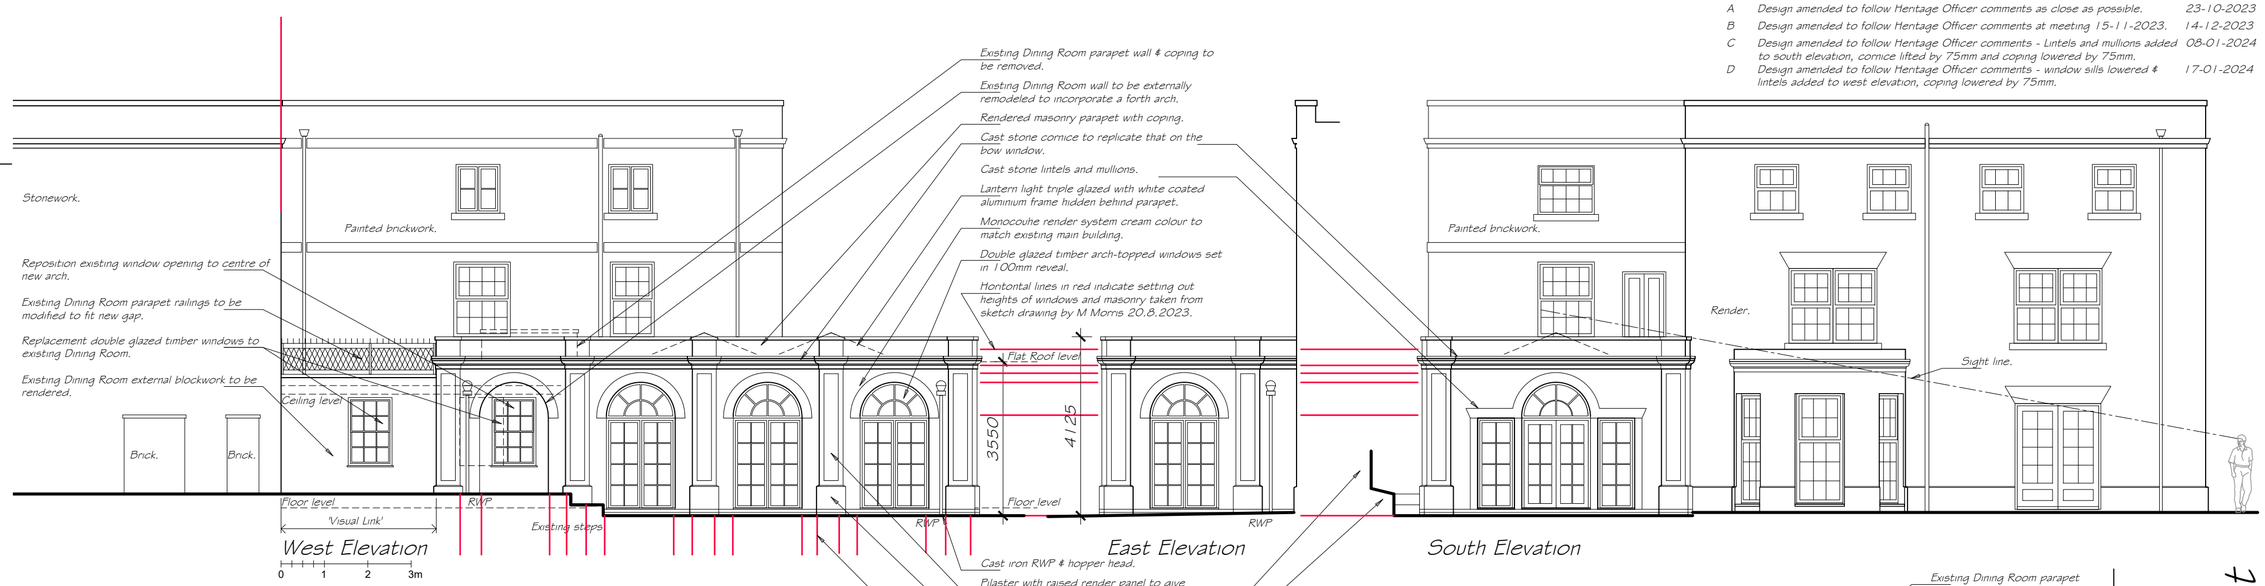

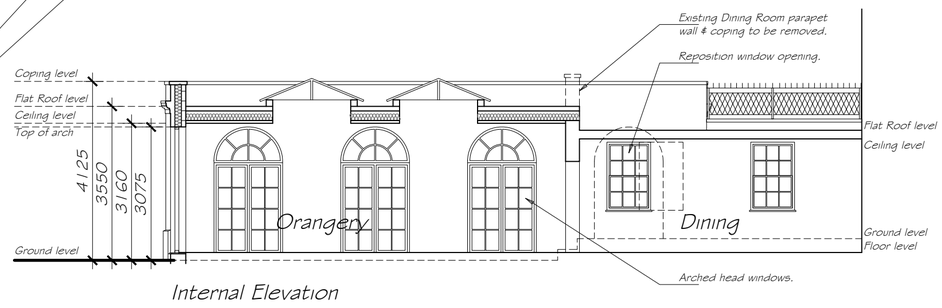

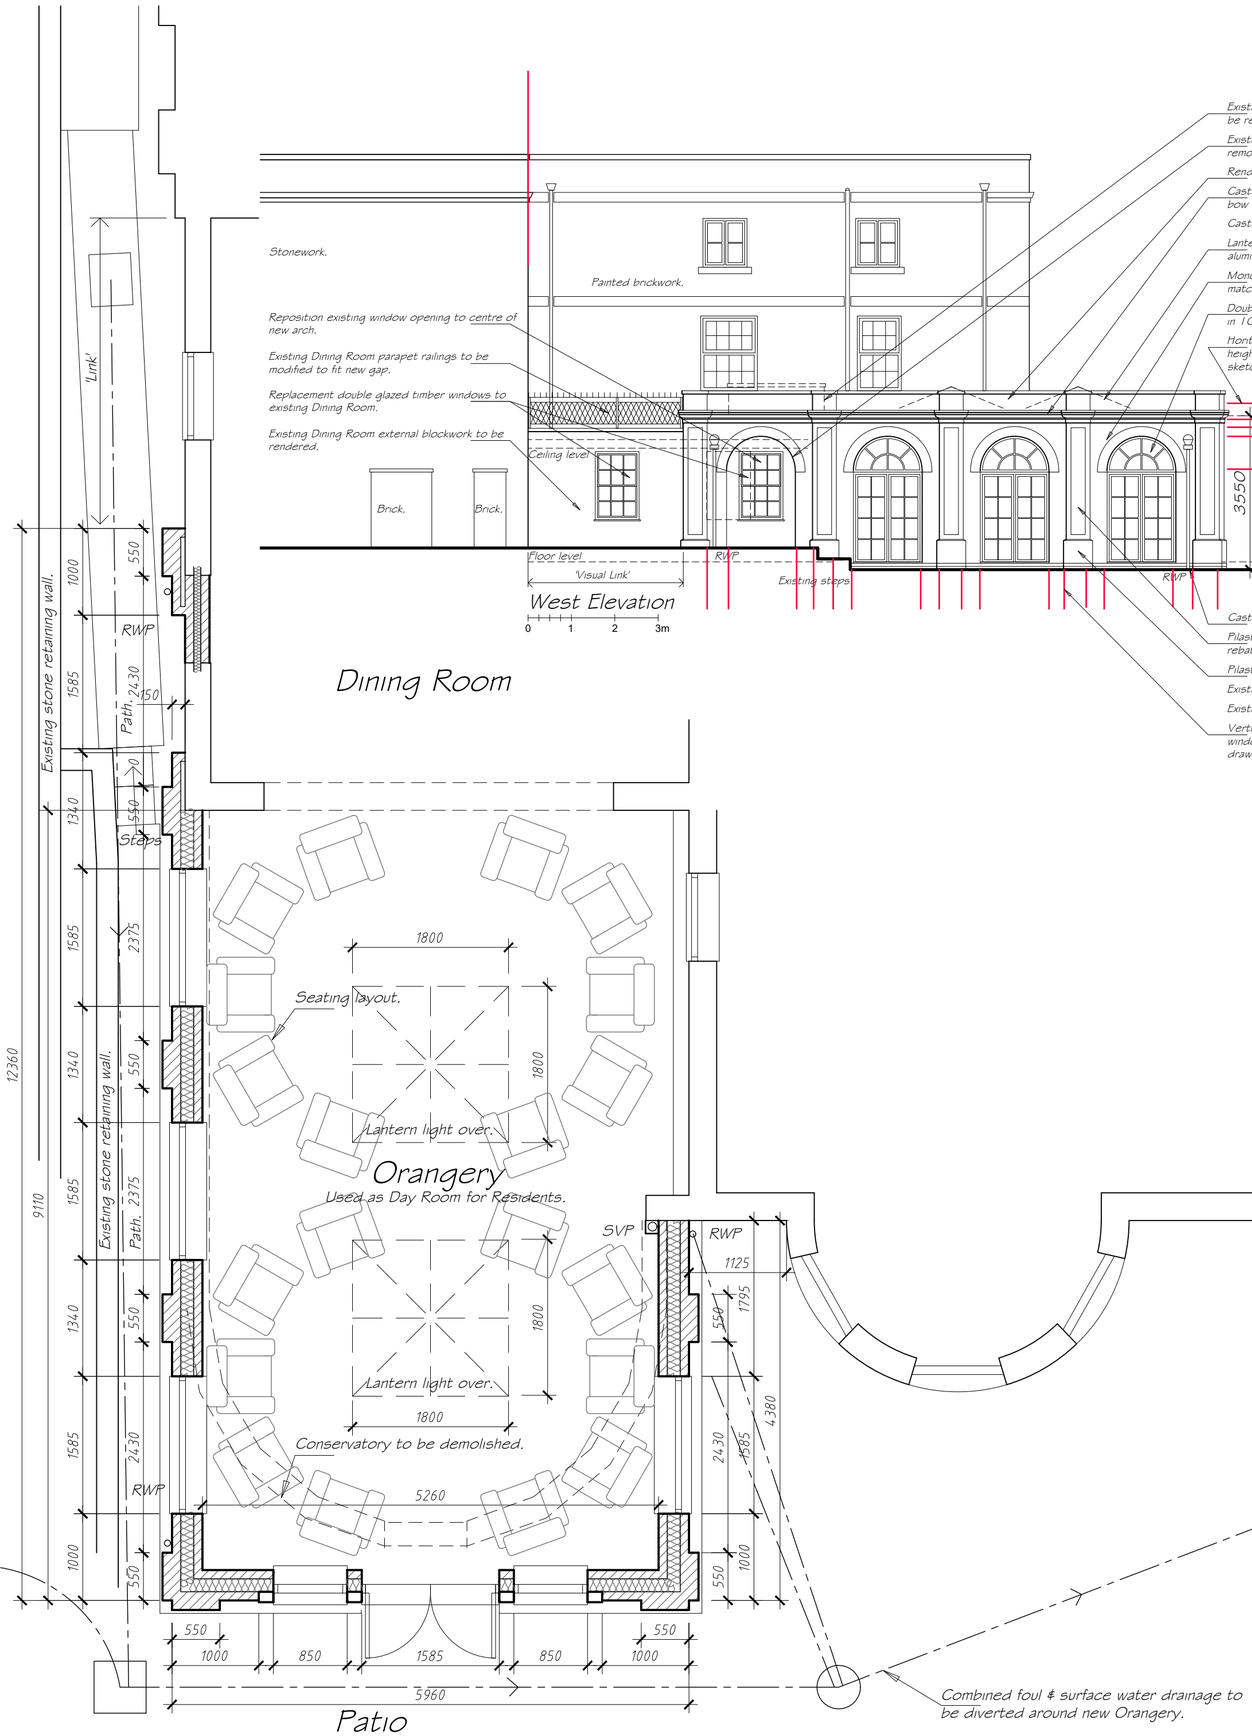

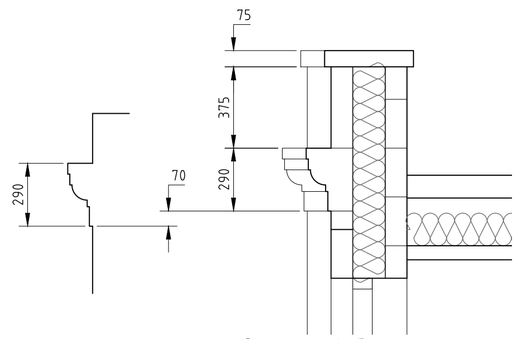

Ground Floor Plan

0 1 2 3m

FREESTONE DESIGN LIMITED
33 Nursery Avenue West Hallam Ilkeston Derbyshire DE7 6HT Tel : 0776 1818 937
Website: www.freestone-design.co.uk Email: info@freestone-design.co.uk

Project : Proposed Replacement of Conservatory with new Orangery at Coxbench Hall, Alfreton Road, Coxbench, Derby DE21 5BB.

Drawing : Proposed Plan and Elevations Date : May 2023

Scale : 1:50 & 1:100 @ A2 Number : FDL-23-262-04 rev.D