

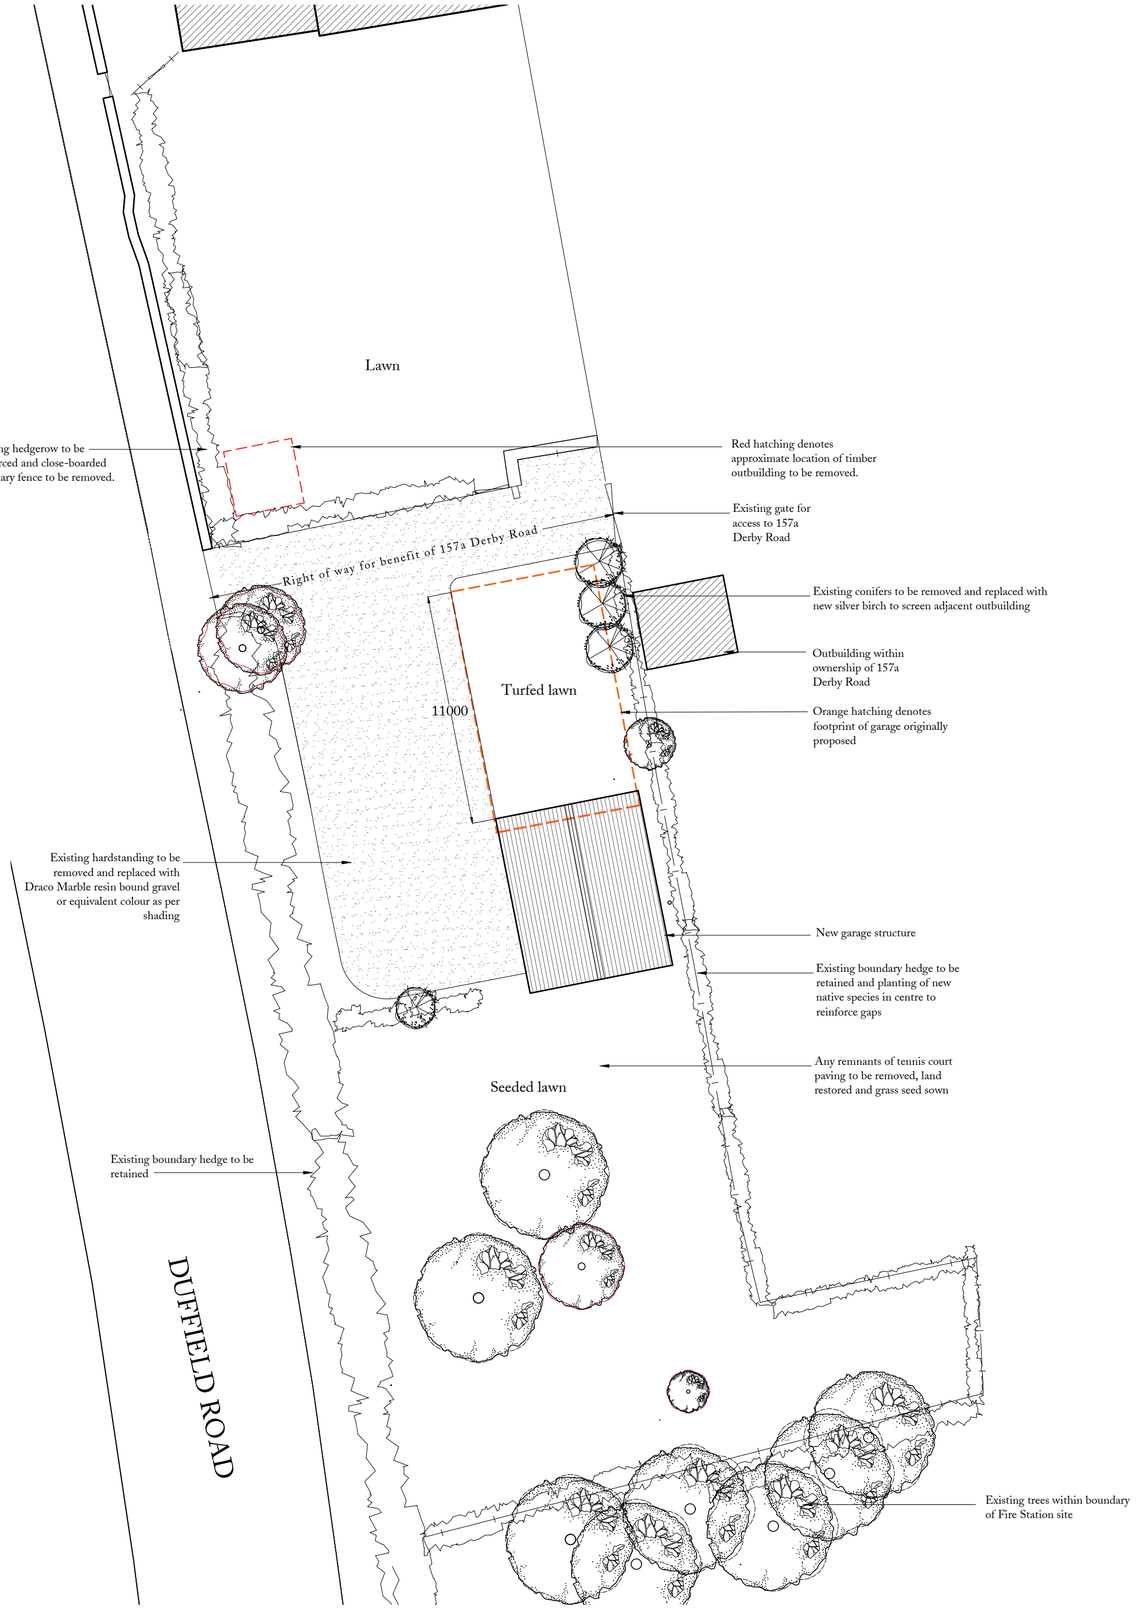



PROPOSED SITE PLAN
1:200 at A2

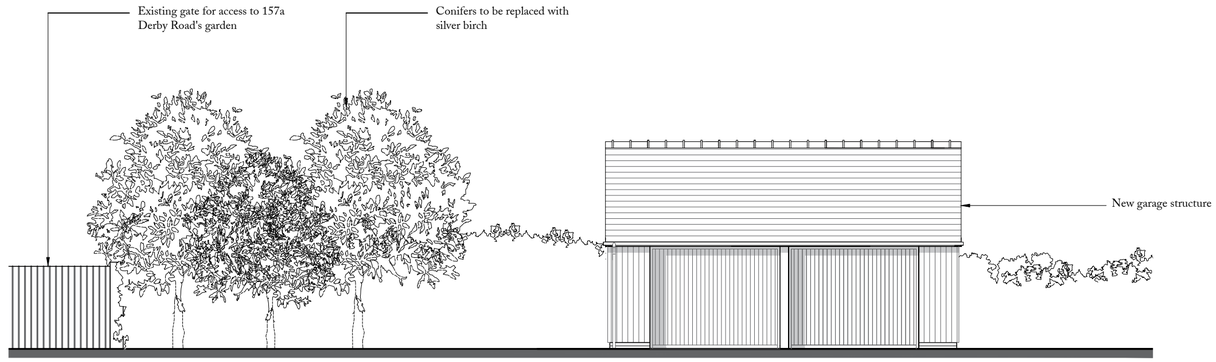


PROPOSED WEST ELEVATION
1:100 @ A2

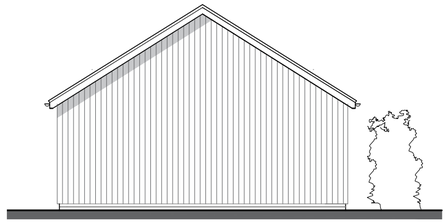


PROPOSED SOUTH ELEVATION
1:100 @ A2

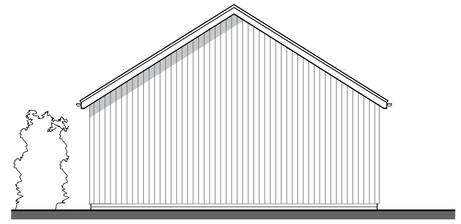

PROPOSED NORTH ELEVATION
1:100 @ A2

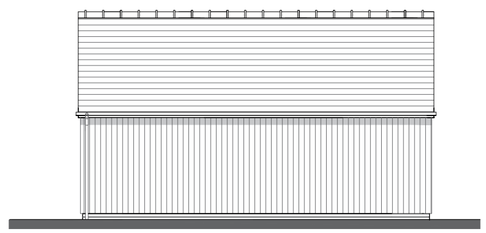

PROPOSED EAST ELEVATION
1:100 @ A2

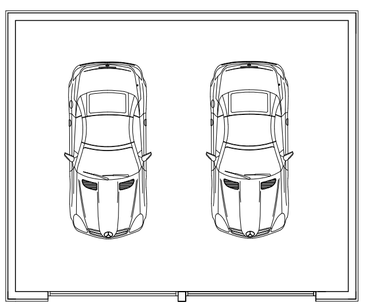

PROPOSED FLOOR PLAN
1:100 @ A3

MATERIALS

Vertical timber cladding to weather grey
Welsh slate roof with angle ridge tiles and bedded verges
Timber garage doors
Metal rainwater goods

N

PLANNING

P1	First Issue	23.01.2024
Rev. No.:	Amendment	Date

George Henshaw
211 Hackney Road
London
E2 8NA
info@wakebridge.co.uk
T +44 (0)8452 26 33 64

PROJECT: BURLEY HOUSE, DUFFIELD

TITLE: PROPOSED GARAGE DRAWINGS

DRAWING No.:	1620-401	REV. No.:	P1
SCALE:	As Stated at A3	DATE:	23.1.2024

All dimensions to be cheked on-site.
Not to be reproduced without permission.