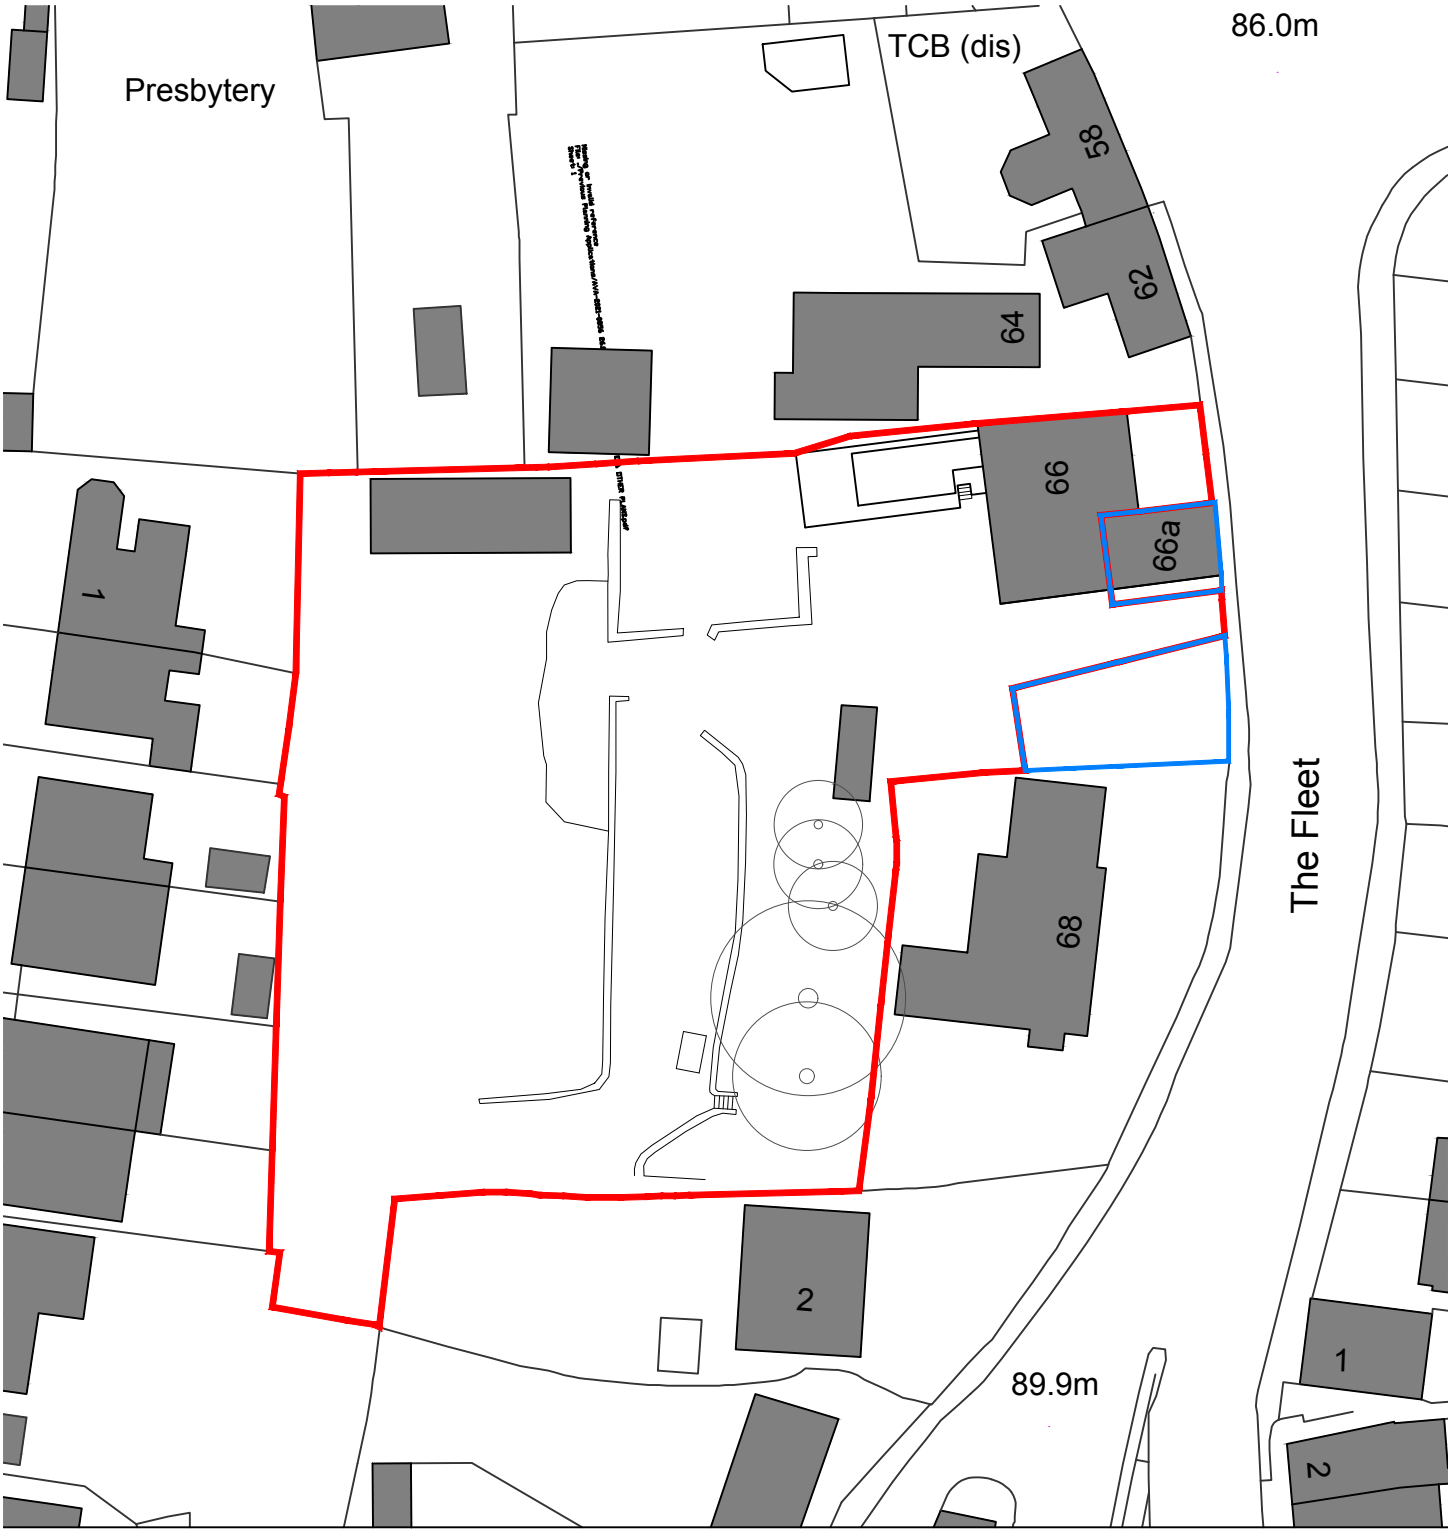

N

NOTES:
1. Insert note.

PROJECT
Machinery Store
66 The Fleet, Belper.

CLIENT
Mr. P. Fel

FILE: *22-123 - Promap - pool gym.dwg*

TITLE
Existing Block Plan.

NUMBER	REVISION	STATUS
22-123-08-02A	A	Planning
SCALE @ A4	ISSUE DATE	REVISION DATE
1:500	June 22	

dkmy architects ltd
Davidson Keighley Marston Yates
a: 10 Spencer Road, Belper, Derbyshire, DE56 1JY
e: info@dkmy.co.uk
m: 07847 328 233
w: www.dkmy.co.uk