

Proposed North Elevation.



Proposed West Elevation.

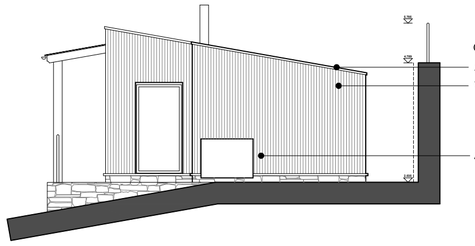

Proposed South Elevation.

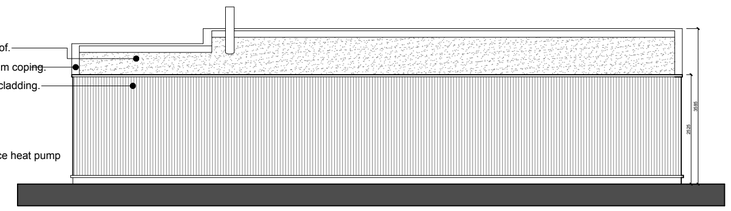

Proposed East Elevation.

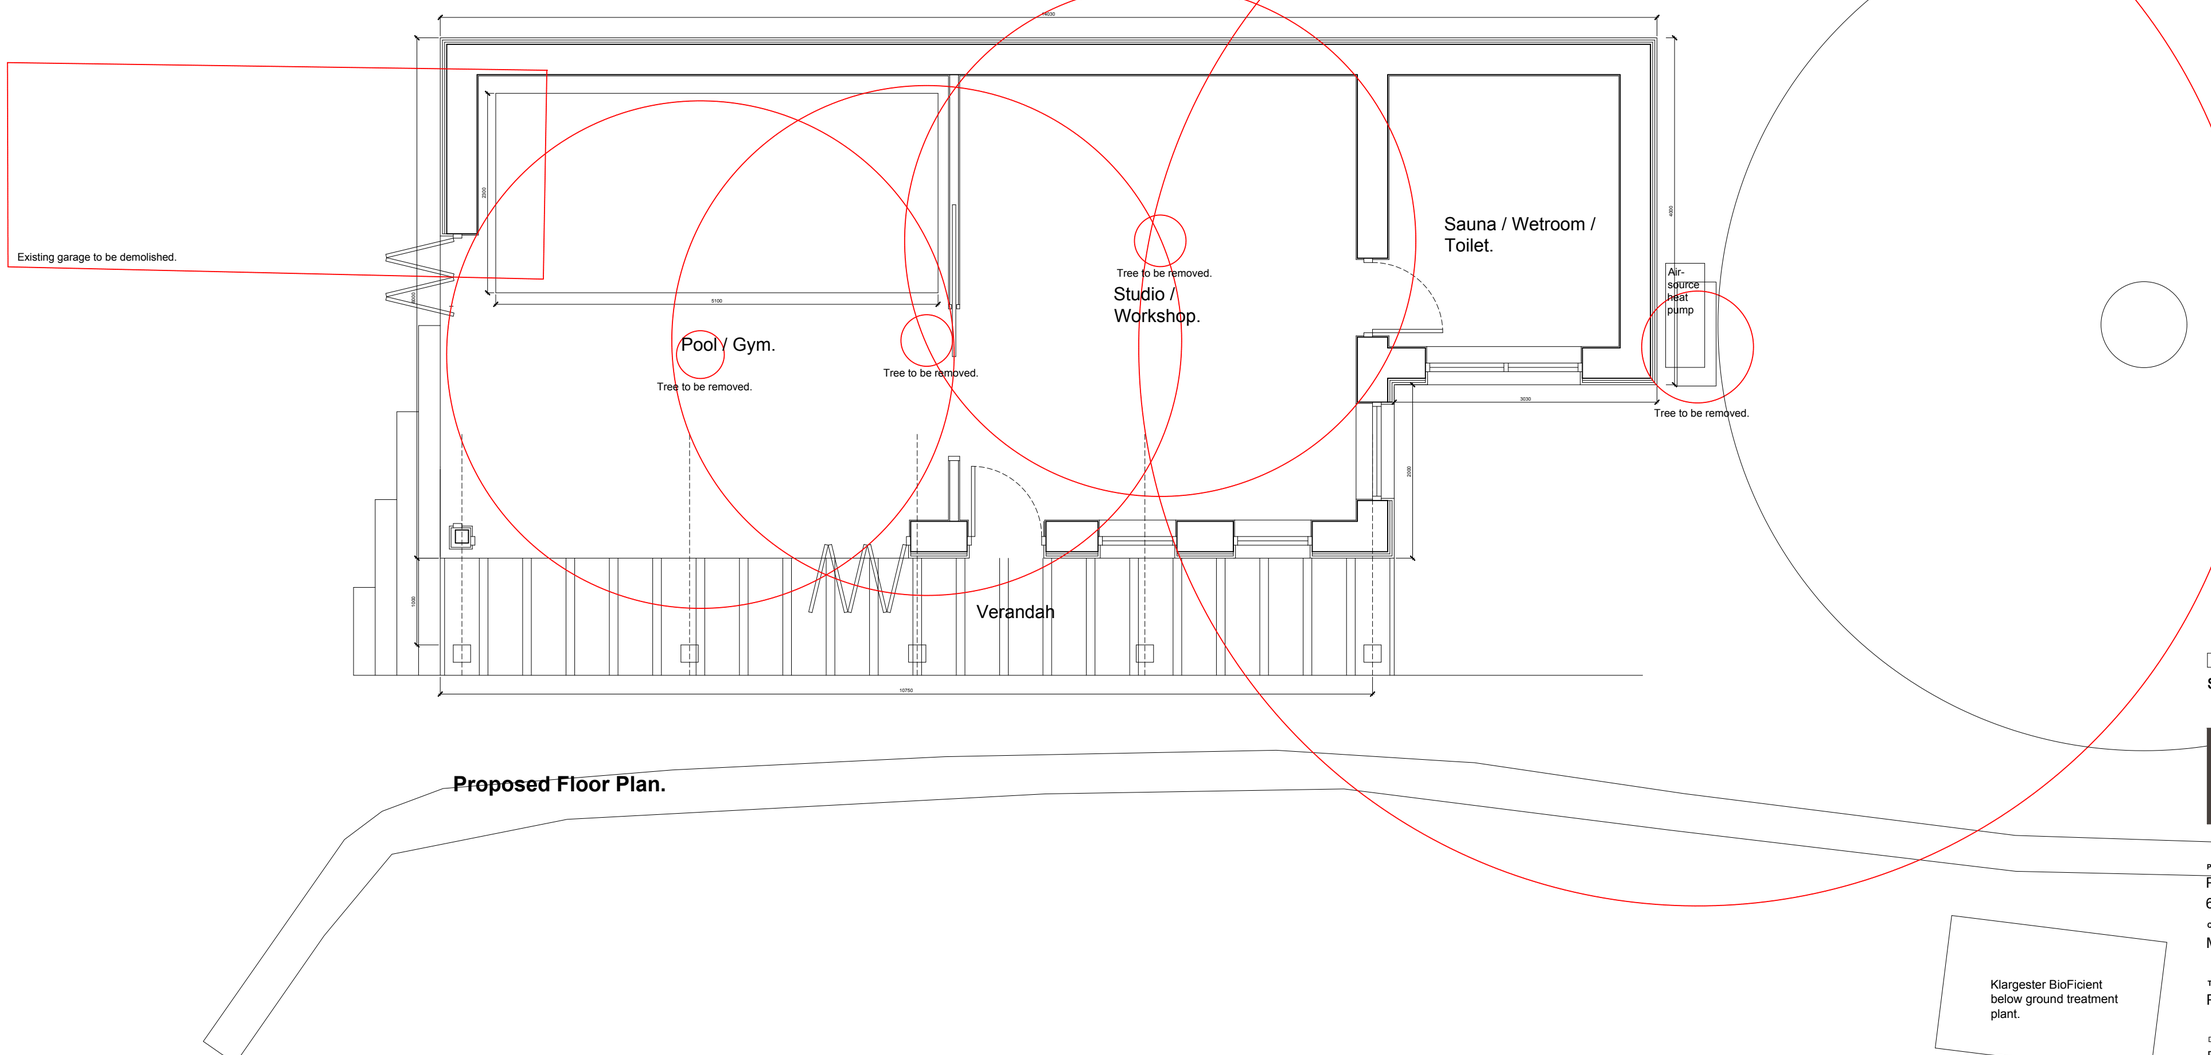

Proposed Floor Plan.

Klargester BioFicient below ground treatment plant.

Rev.	Drawn	Comments	Date

Status Planning

dkmy architects ltd
Davidson Keighley Marston Yat
10 Spencer Road, Belper, Derbyshire
DE56 1JY
e: info@dkmy.co.uk
m: 07847 328 233
w: www.dkmy.co.uk

PROJECT
Pool / Gym / Workshop
66 The Fleet, Belper.

CLIENT
Mr. P. Fel

TITLE
Proposed floor plan and elevations.

DRAWN	CHECKED		
RjK	HH		
NUMBER	REVISION	ORIGINAL SIZE	
22-123-08-10	B	A2	
SCALE	DATE		
1:50 & 1:100	June 22		

FILE: *22-123-model.dwg*