S.G ARCHITECTURAL DESIGN
Tel: 07817004439 sgarchitecturaldesign@gmail.com
www.sgarchitecturaldesign.com

1 LAUND MEWS, BELPER, DE56 1FP

13 REV 2 - Scale Drawings to identify windows

drawing no	paper	drawn
500	A2	SG


scale	
from planning	AS SHOWN


Drawing measurements shall not be obtained by scaling. Verify all dimensions prior to construction. Immediately report any discrepancies on this document to SG ARCHITECTURAL DESIGN.


REV.	DESCRIPTION	DATE	BY	CHK'D
REV 1	DESCRIPTION - ALTERATIONS TO SPEC AND STYLE (TYPE FOLLOWING CONSERVATION OFFICERS COMMENTS	06.07.23	SG	SG
REV 2	omission of sections	10.01.24	SG	SG


Scale 1:100


0 1 2 3 4 5 10

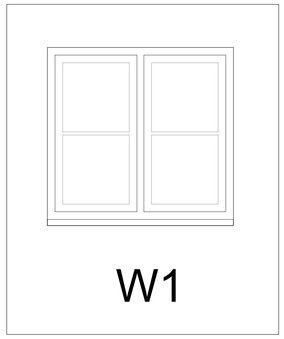


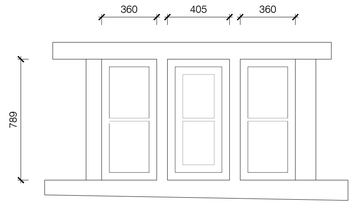

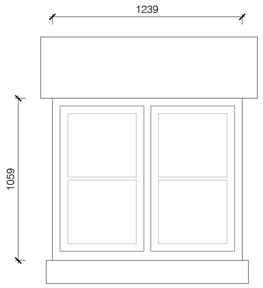

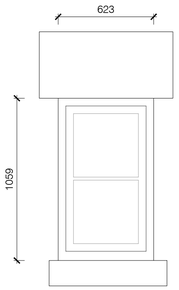

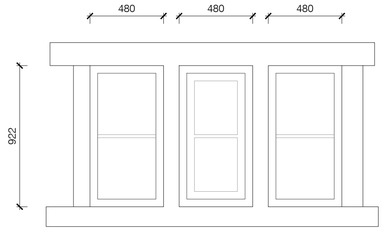

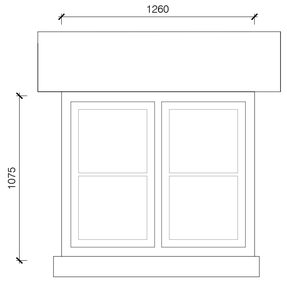


SECTIONS - NOT TO SCALE




Datum: 97.00m.
Elevation 1 - INDICATIVE SECTION.

SCALED ELEVATIONS FOR PROPOSED WINDOW 1:20

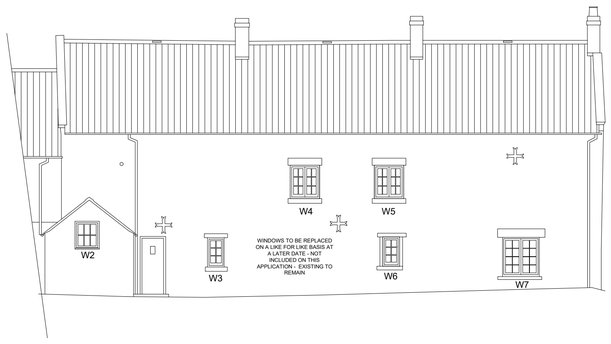

Datum: 97.00m.
Elevation 3.

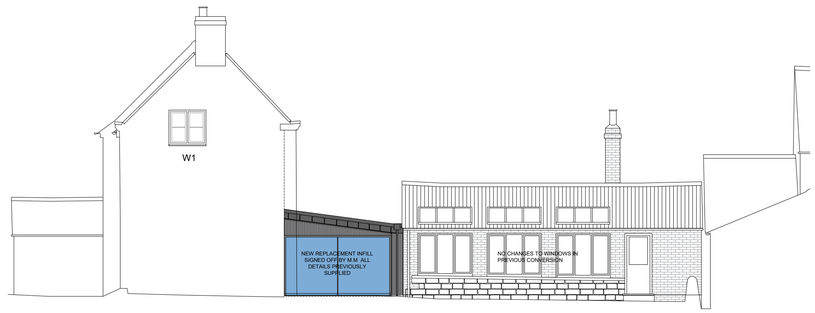

Datum: 97.00m.
Elevation 2.

ELEVATIONS FOR WINDOW REFERENCE 1:100