REVISION		DATE
A	Added Skylights	11/07/22
B	Post Sub Amendments	01/03/23
C	Council Comments Amendments	29/01/24

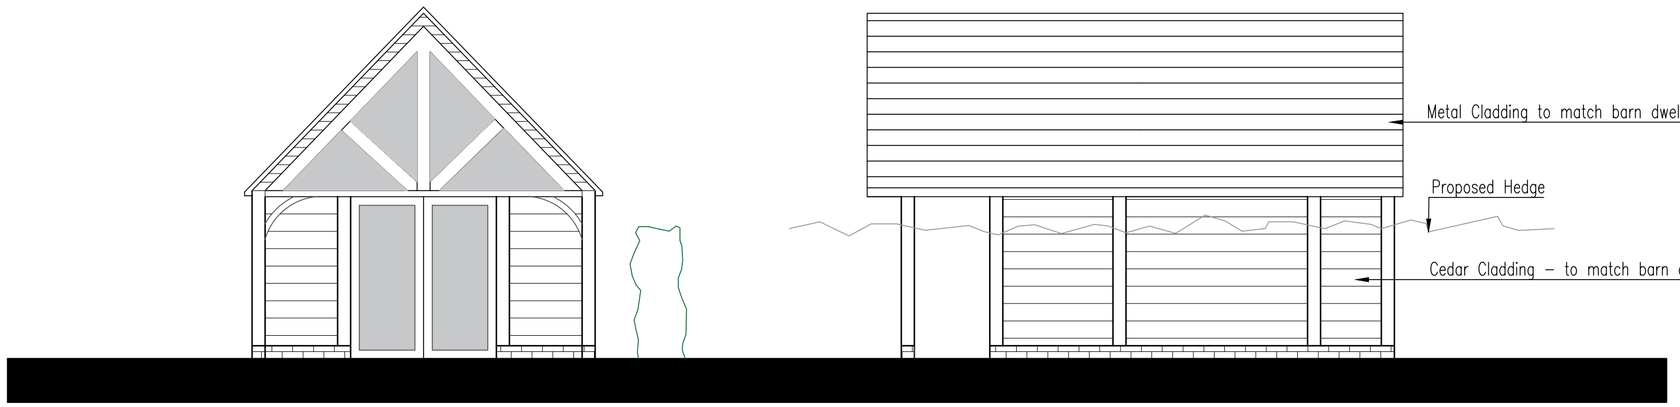

South Elevation

East Elevation



North Elevation

West Elevation



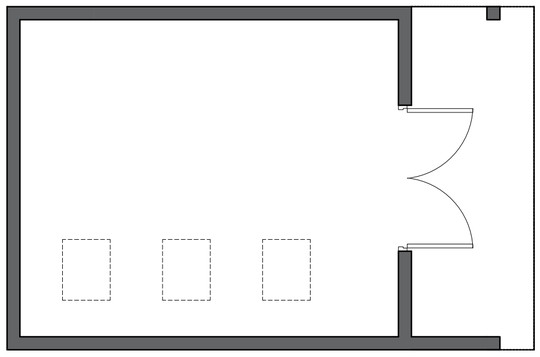

Ground Floor Plan



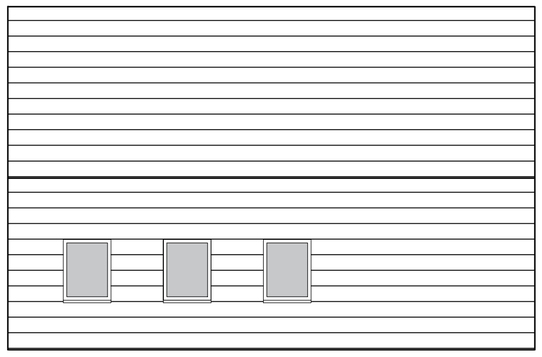

Roof Plan

Amendment List REV C

- Amended Roofing Material
- Amended Timber

PlanningDesign
Second Floor, Suite 3
Woburn House
Vernon Gate
Derby DE1 1UL
Tel: 01332 347 371
E-mail: info@planningdesign.co.uk
www.planningdesign.co.uk

CLIENT
Richard Silverwood

STATUS:
AS PROPOSED

PROJECT DESCRIPTION:
Application for retention of timber outbuilding

DRAWING TITLE:
Plans & Elevations of Shed as proposed

DRAWN BY:	CHECKED BY:
JB	-
DRAWING NUMBER:	REVISION:
003	C
SCALE:	DATE:
1:50 @A2	June 2022

DRAWING REF:
3900 – 003

© COPYRIGHT EXISTS ON THE DESIGNS AND INFORMATION SHOWN ON THIS DRAWING: The Contractor must verify all dimensions on site before making shop drawings or commencing work of any kind. No dimensions to be scaled from this drawing. Architect to be notified of any discrepancies in dimensions immediately