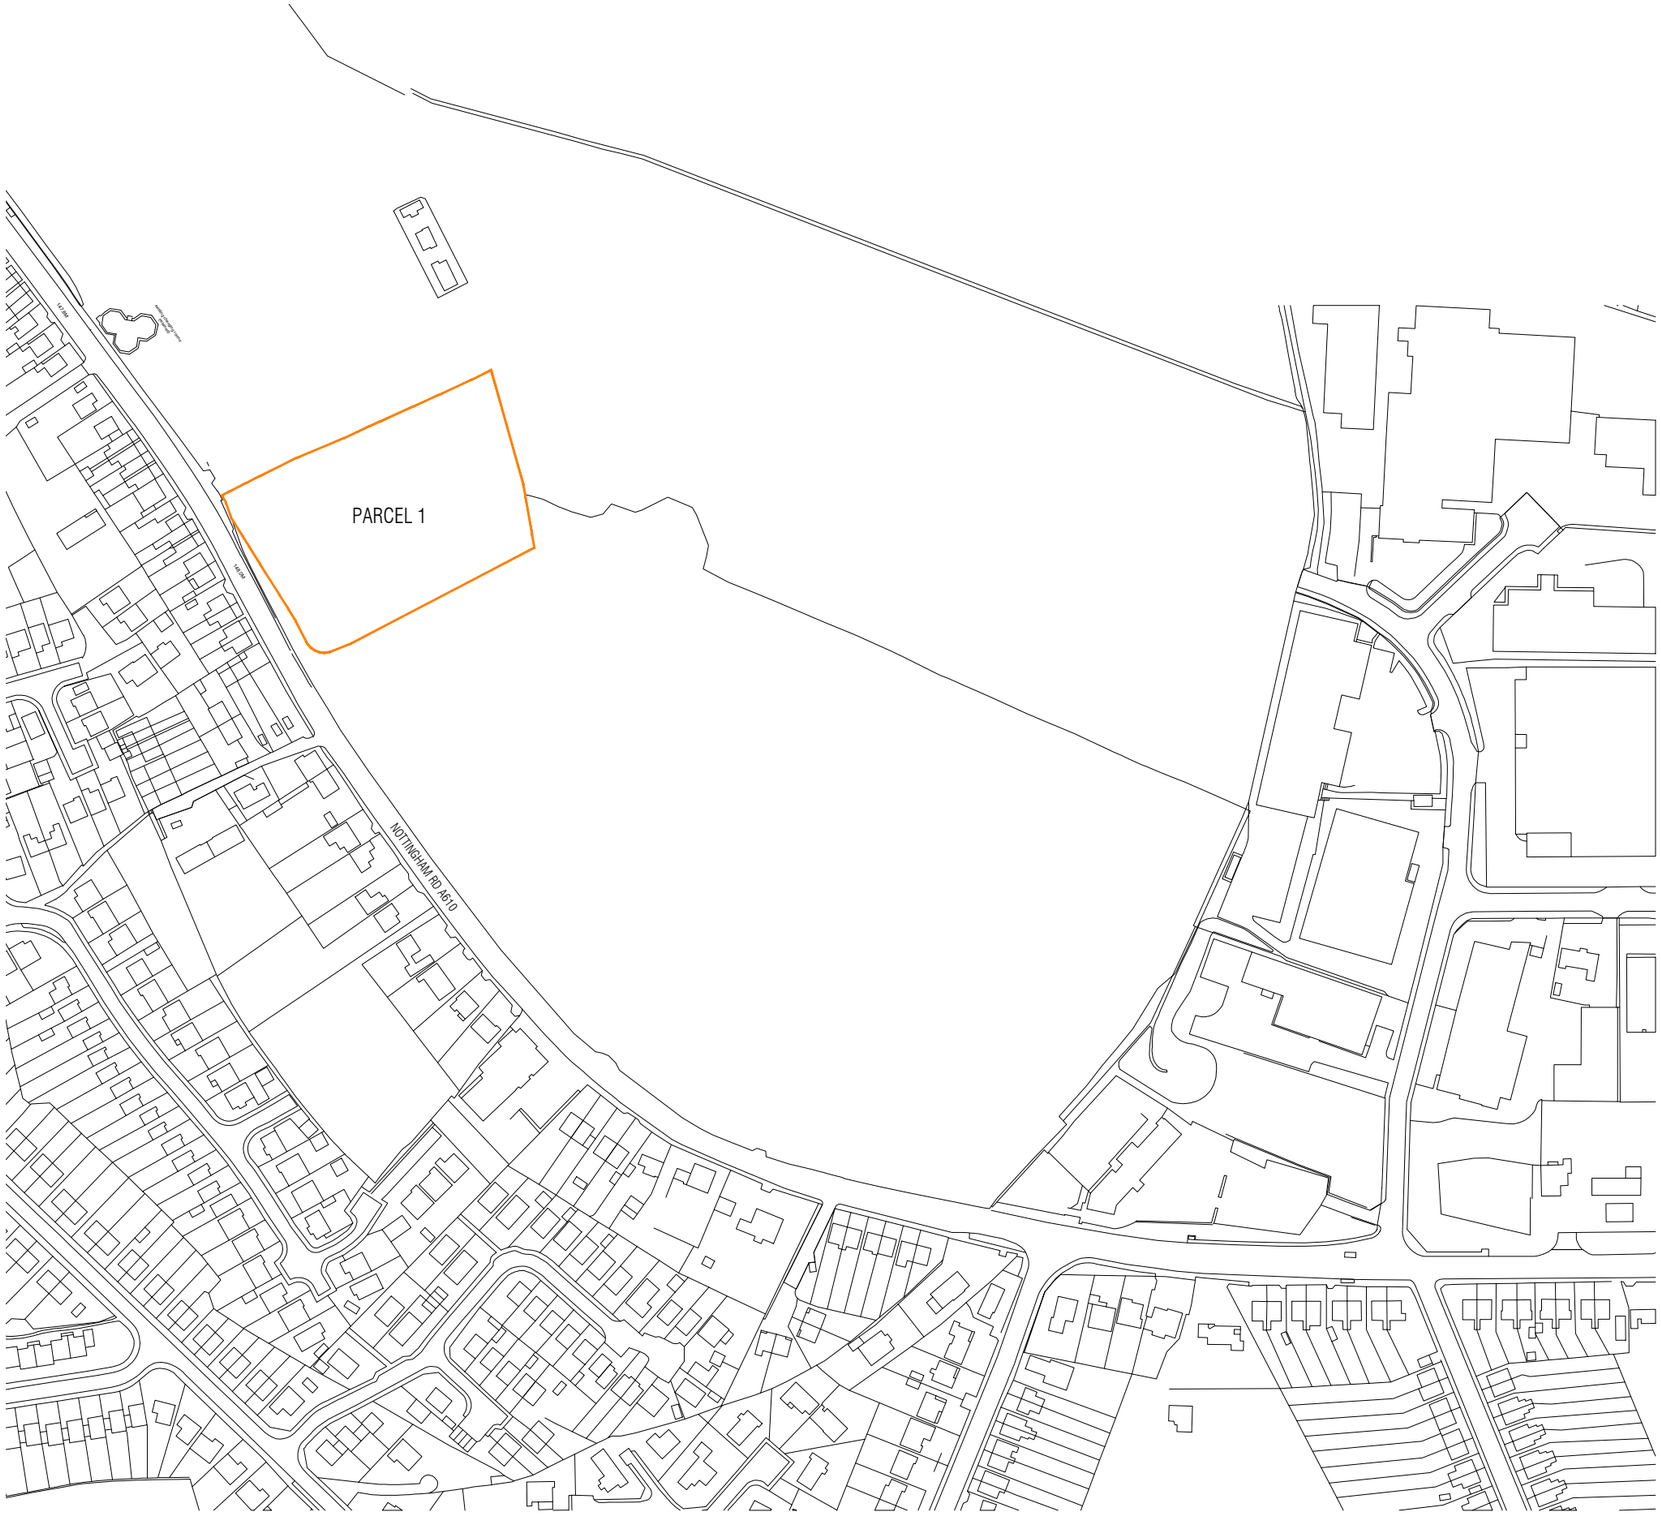

0 m 30 60 90

N

Rev.	Description	Date	By	Chk'd
P2	AMENDED TO SUIT CLIENT COMMENTS	26-01-25	CB	MM
P1	ISSUED FOR LEGAL AGREEMENT	25-01-25	CB	MM

MATTHEW MONTAGUE ARCHITECTS

The Cheese Factory . Longford Lane . Longford . Ashbourne . Derbyshire . DE6 3DT

Tel: 01335 330510 . info@matthewmontague.co.uk . www.matthewmontague.co.uk

Nottingham Road

Ripley, Derbyshire

Location Plan

MMA PROJECT REF	SCALE(S)	PAPER SIZE	DRAWN BY
2064	1:2500	A3	CB

PROJECT	ORIGINATOR	ZONE	LEVEL	TYPE	ROLE	NUMBER
NRR	MMA	Z1	ZZ	DR	A	01001

STATUS	SUITABILITY DESCRIPTION
S2	ISSUED FOR INFORMATION

REVISION	REVISION DESCRIPTION
P2	PRELIMINARY

This document is copyright of Matthew Montague Architects. If in doubt ASK. Drawing measurements shall not be obtained by scaling. Verify all dimensions prior to construction. Immediately report any discrepancies on this document to the Architect. This document shall be read in conjunction with associated models, specifications and related consultant's documents.