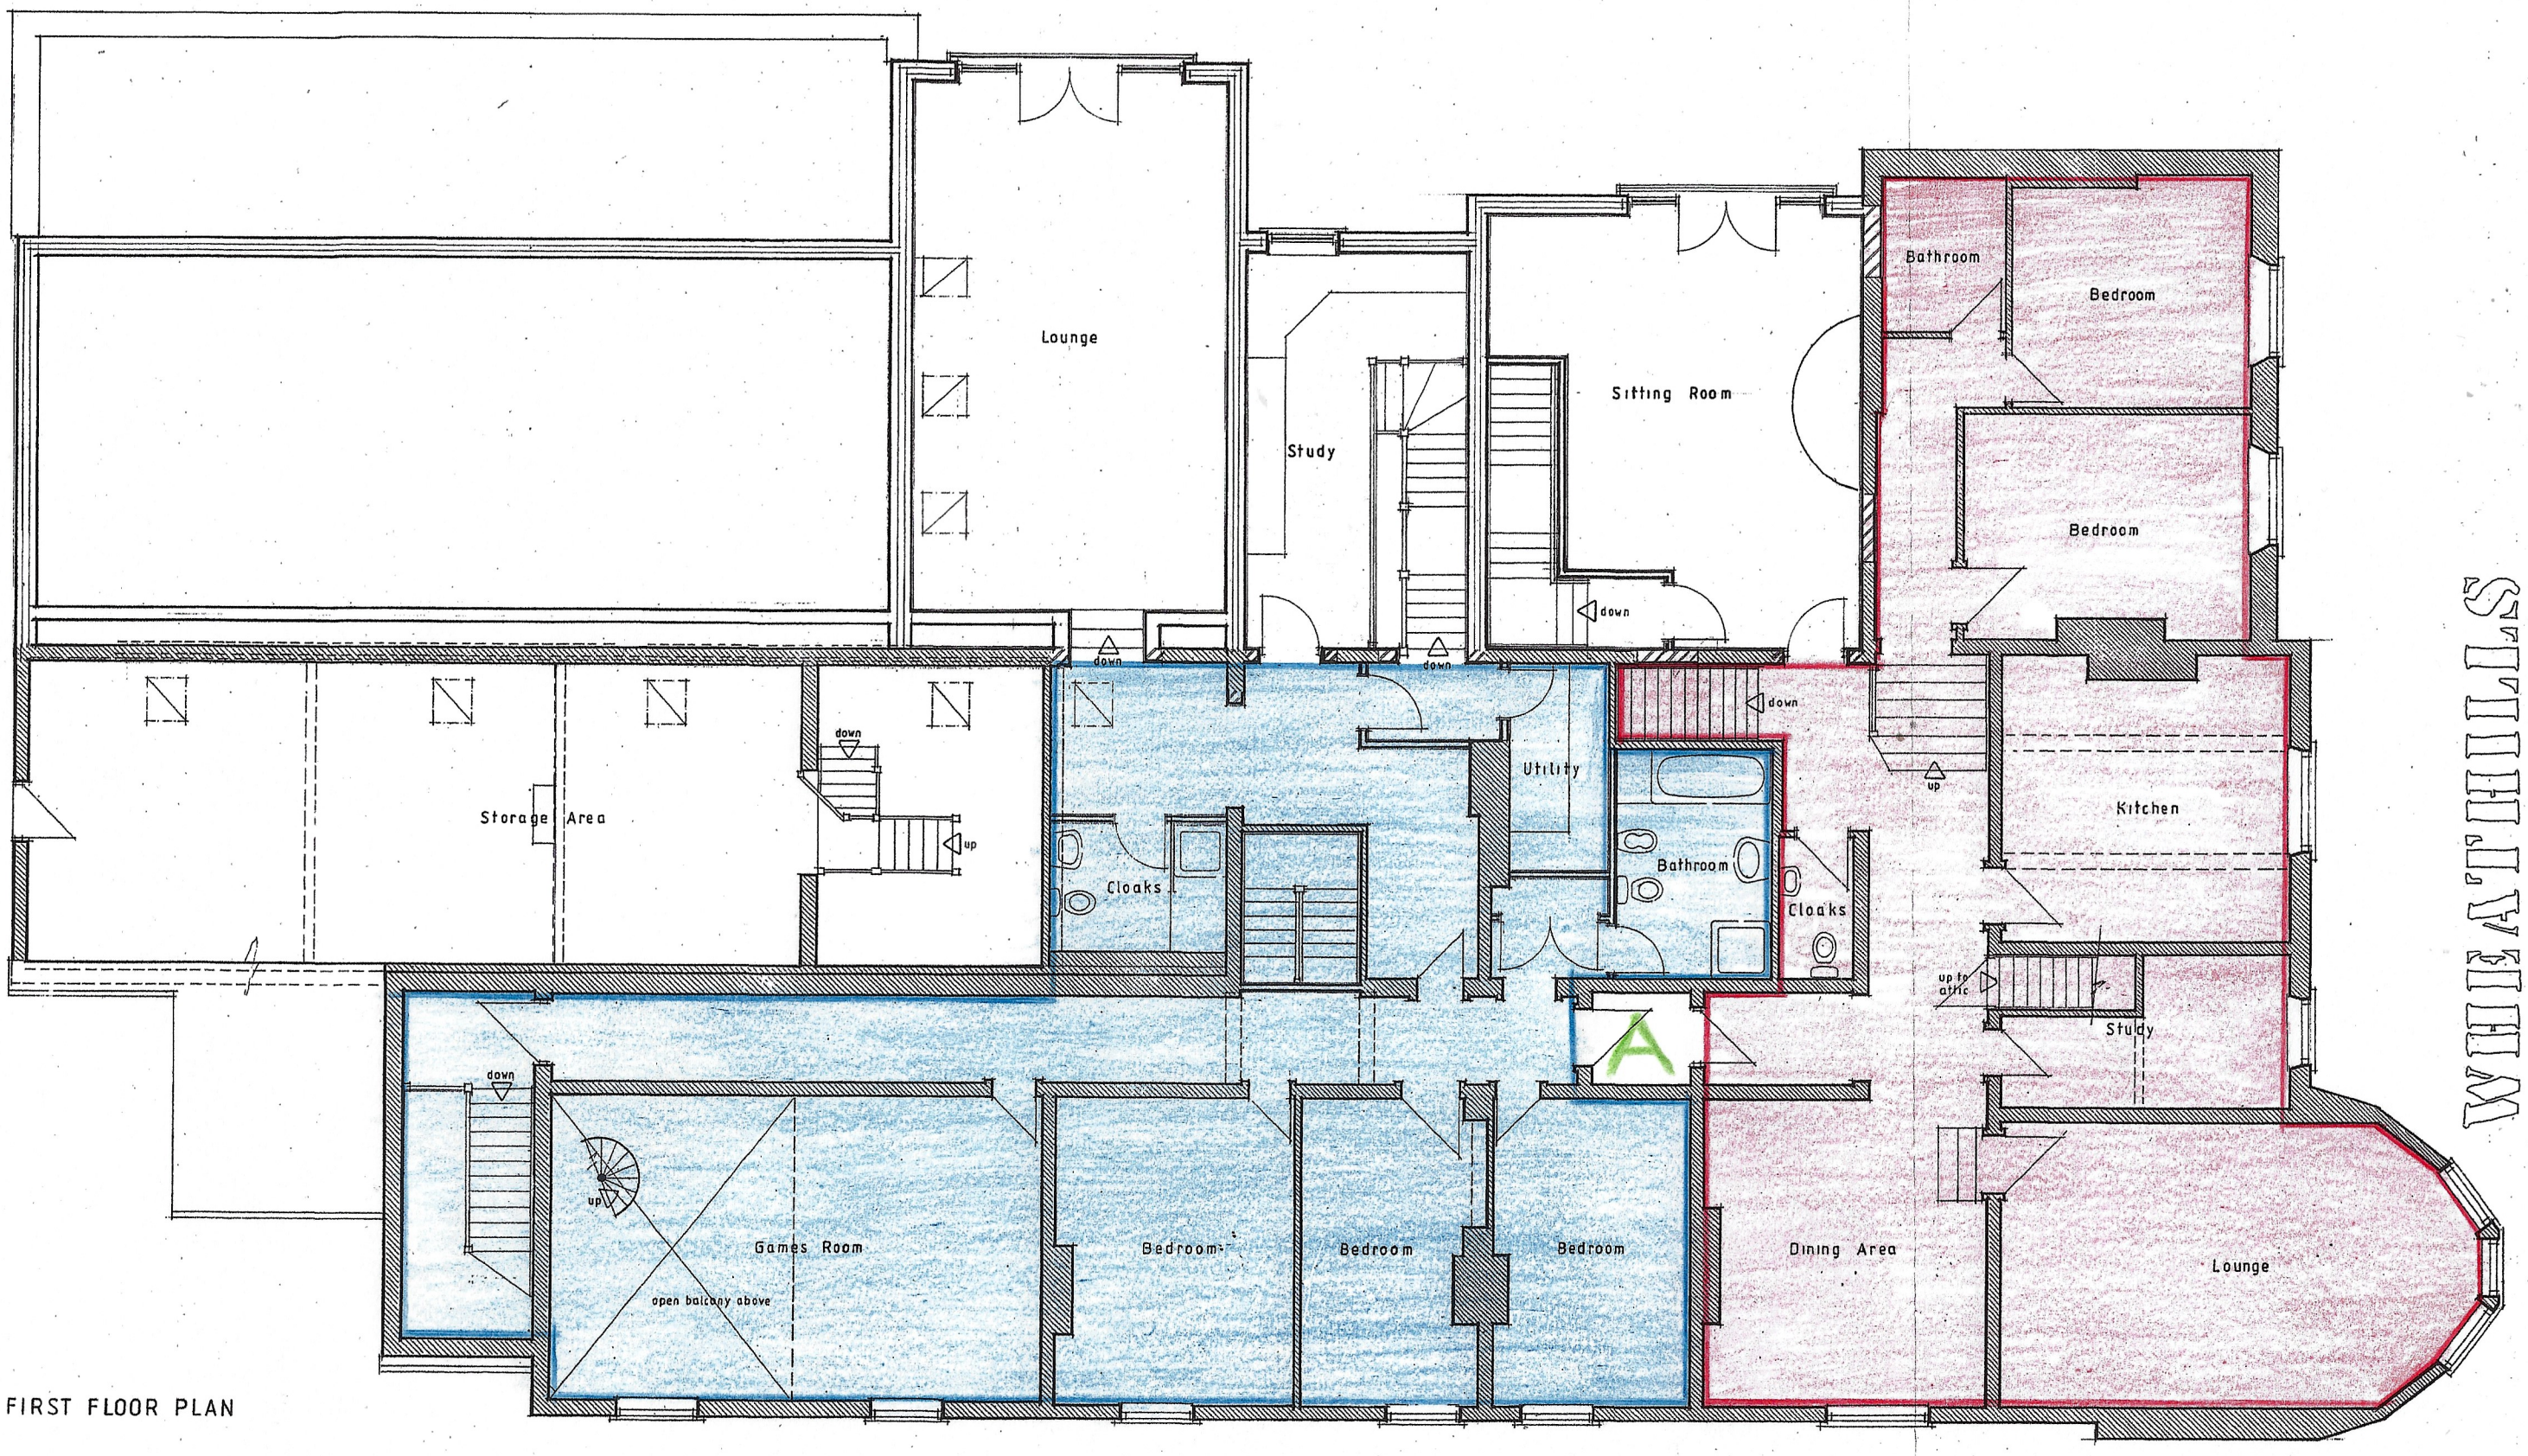


FIRST FLOOR PLAN

WHEATHILLS

e austin
planning & building services

'Blue Horizon'
Main Road
Higham
Derbyshire DE55 6EH
Telephone 01773 835304
E-mail erniaustin1942@hotmail.com

PROPOSED ALTERATIONS & EXTENSIONS TO 'WHEATHILLS', BRUN LANE, MACKWORTH, DERBYSHIRE

Scale 1/50 at A1
Drwg. No. KFP/WH/17