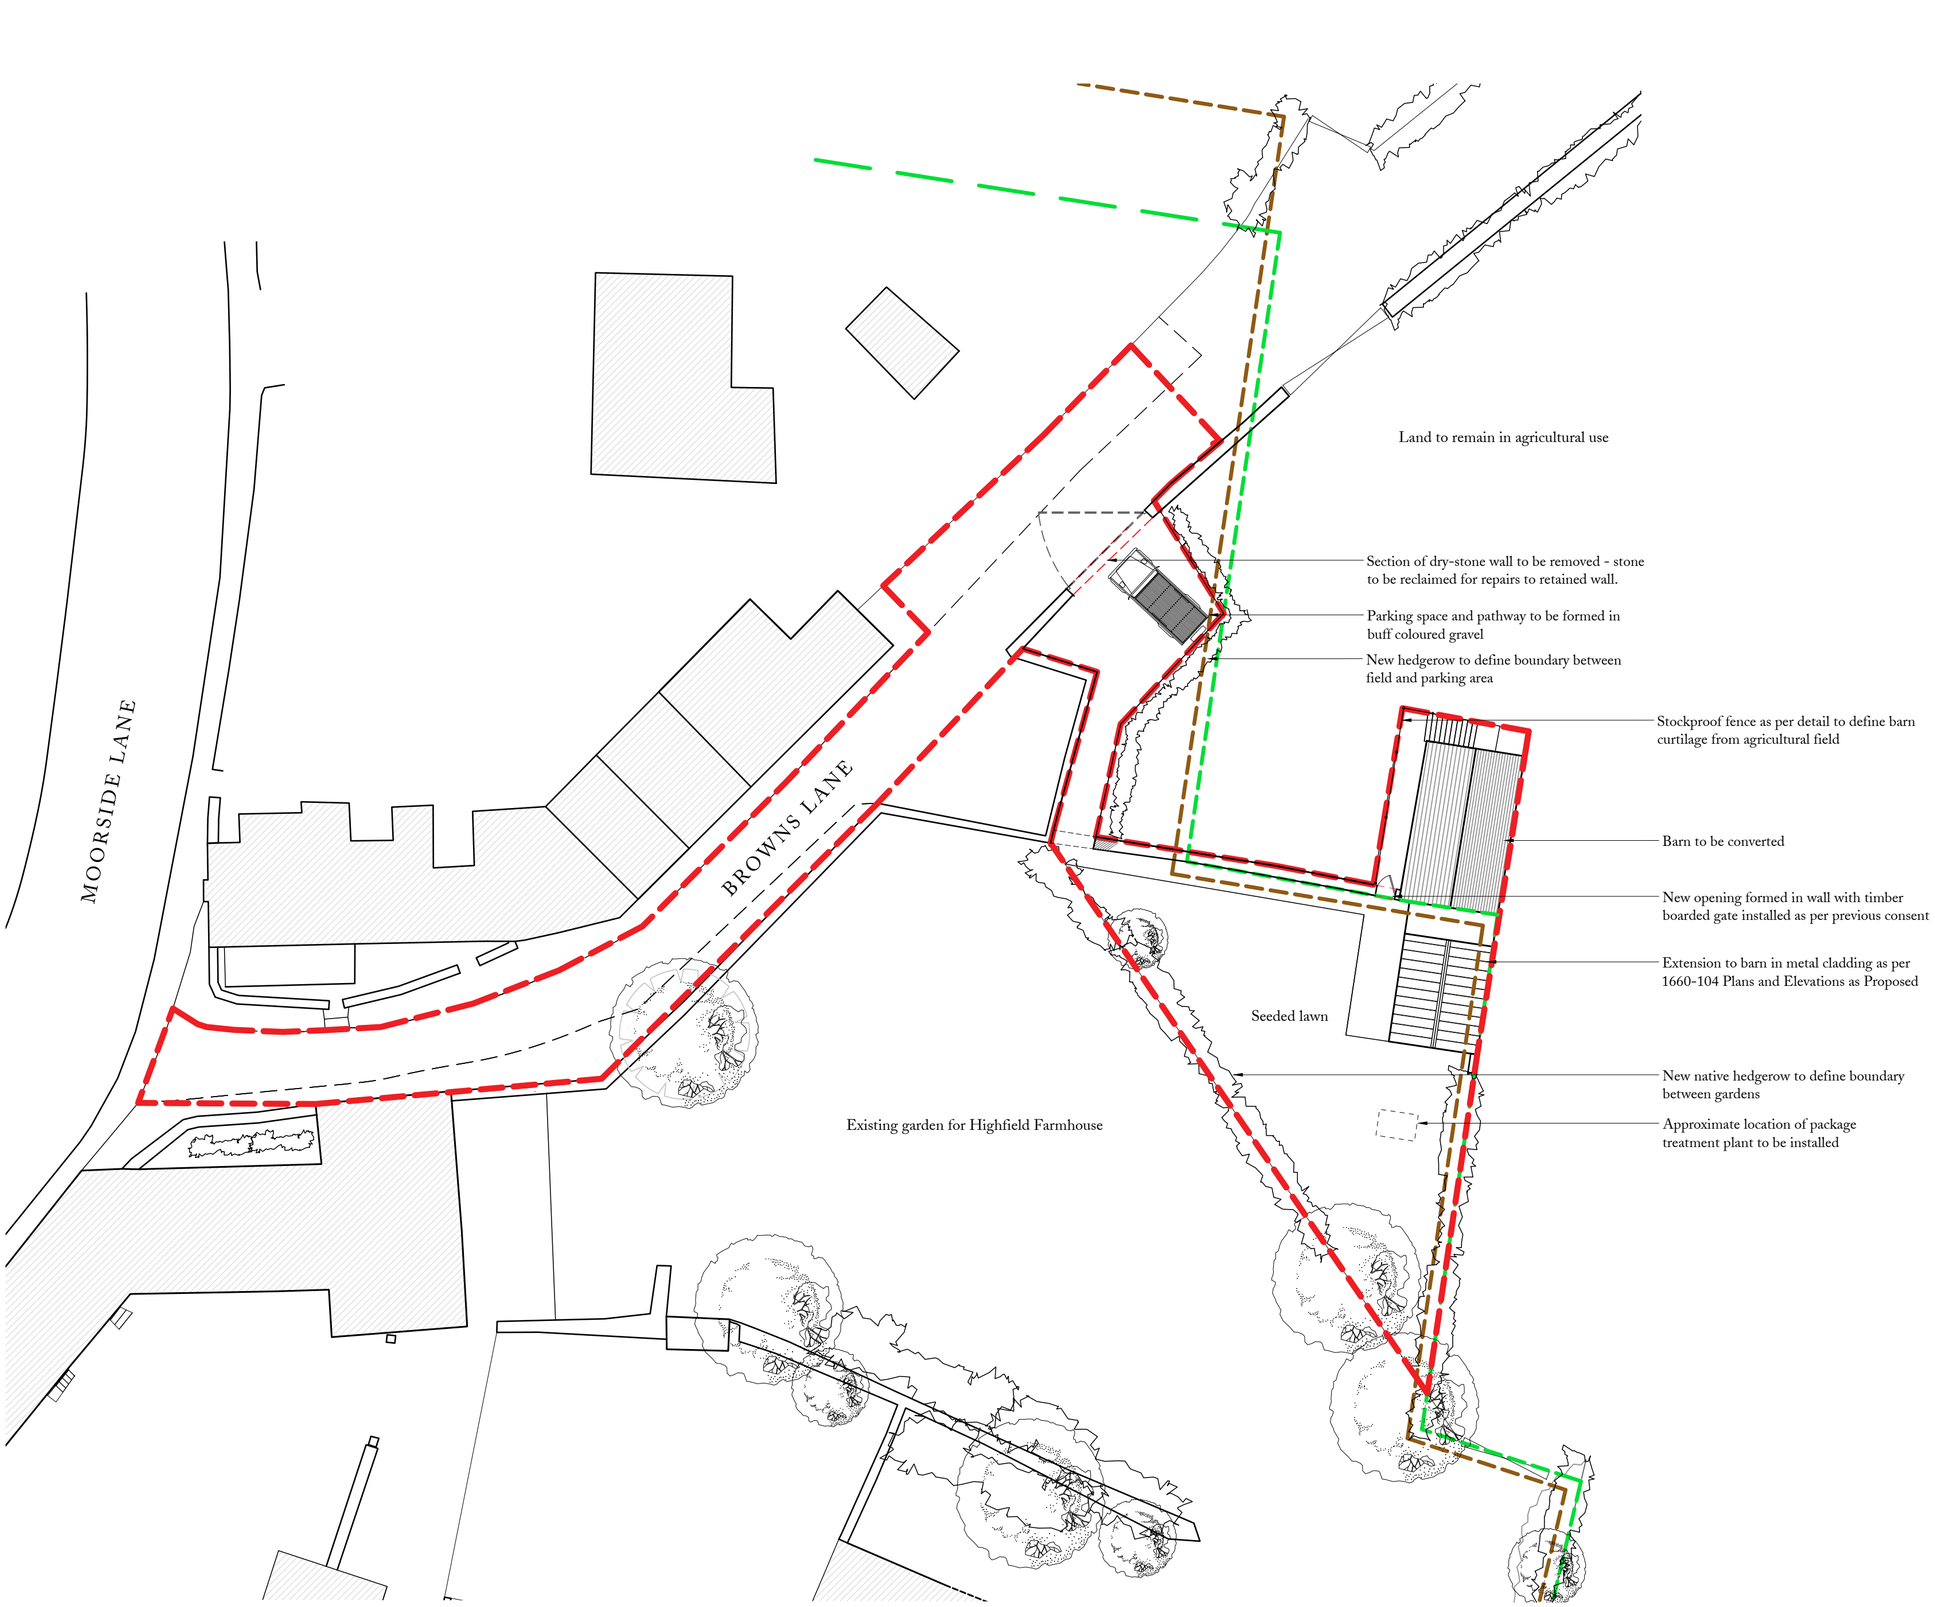


Site Plan as Proposed

Scale 1:200

PLANNING

Rev. No.:	Amendment	Date
P2	Revised following Conservation Officer comments	19.02.2024
P1	First Issue	25.01.2024

George Henshaw
46 Bridge Street
Belper
Derbyshire DE56 1AX
info@wakebridge.co.uk
T +44 (0)7484 20 67 16

PROJECT: HIGHFIELD FARM, HOLBROOK

TITLE: PROPOSED SITE PLAN

DRAWING No.:	1660-103	REV. No.:	P2
SCALE:	1:200 at A3	DATE:	25.01.2024

All dimensions to be cheked on-site.
Not to be reproduced without permission.