

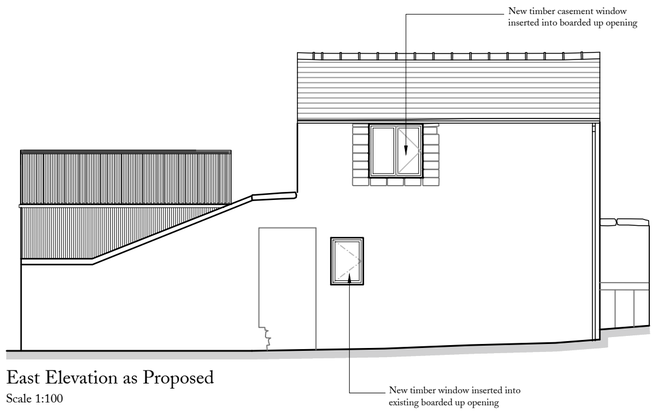



East Elevation as Proposed
Scale 1:100

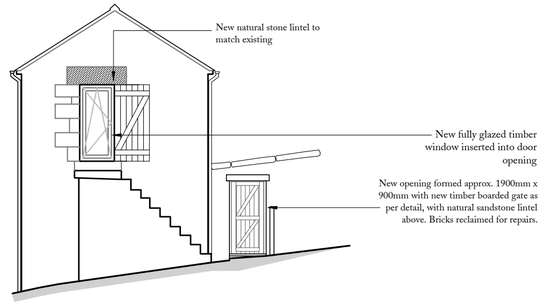


North Elevation as Proposed
Scale 1:100

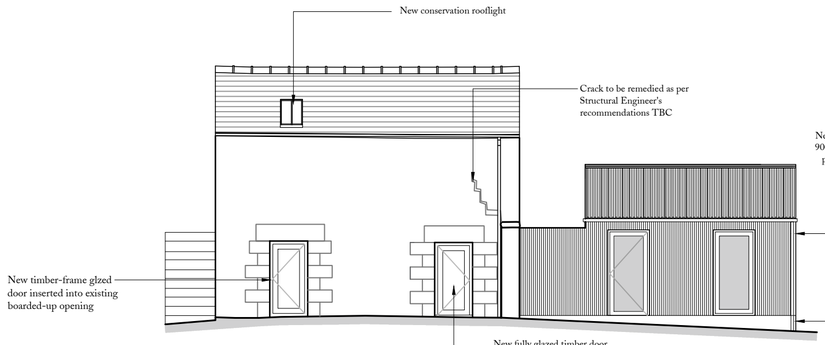


West Elevation as Proposed
Scale 1:100

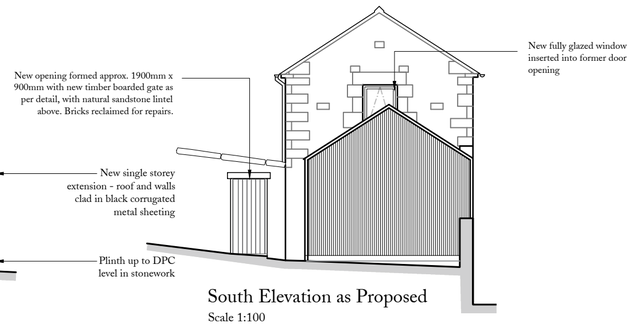


South Elevation as Proposed
Scale 1:100

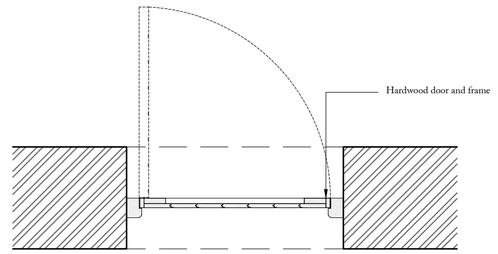


Boarded Gate as Proposed
Scale 1:20 and 1:5 detail

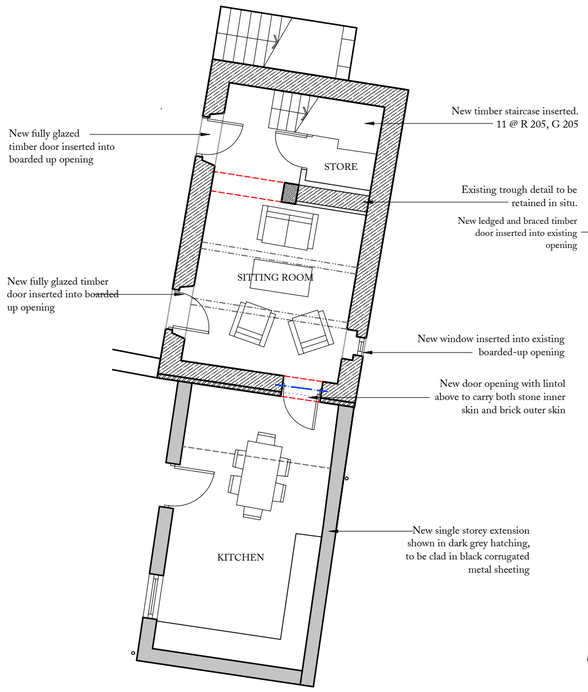


Ground Floor Plan as Proposed
Scale 1:100

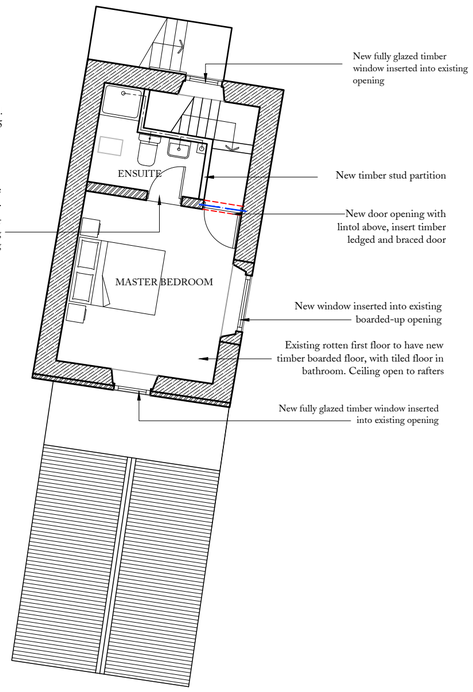

First Floor Plan as Proposed
Scale 1:100

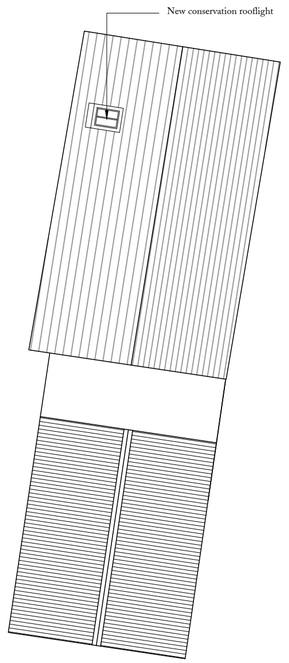

Roof Plan as Proposed
Scale 1:100

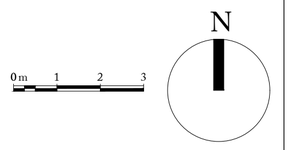

MATERIALS

Extension in corrugated metal sheeting (powder coated black) to roof and walls, above a plinth of reclaimed sandstone up to DPM level
Metal rainwater goods
Conservation rooflight from The Rooflight Company
Timber framed or aluminum doors, casement windows as denoted by labelling

PLANNING

P2	Details re. gate added	19.02.2024
P1	First Issue	25.01.2024
Rev. No.:	Amendment	Date

George Henshaw
46 Bridge Street
Belper
Derbyshire DE56 1AX
info@wakebridge.co.uk
T +44 (0)7484 20 67 16

PROJECT: HIGHFIELD FARM, HOLBROOK

TITLE: PROPOSED PLANS AND ELEVATIONS

DRAWING No.:	1660-104	REV. No.:	P2
SCALE:	1:100 at A2	DATE:	25.01.2024

All dimensions to be cheked on-site.
Not to be reproduced without permission.