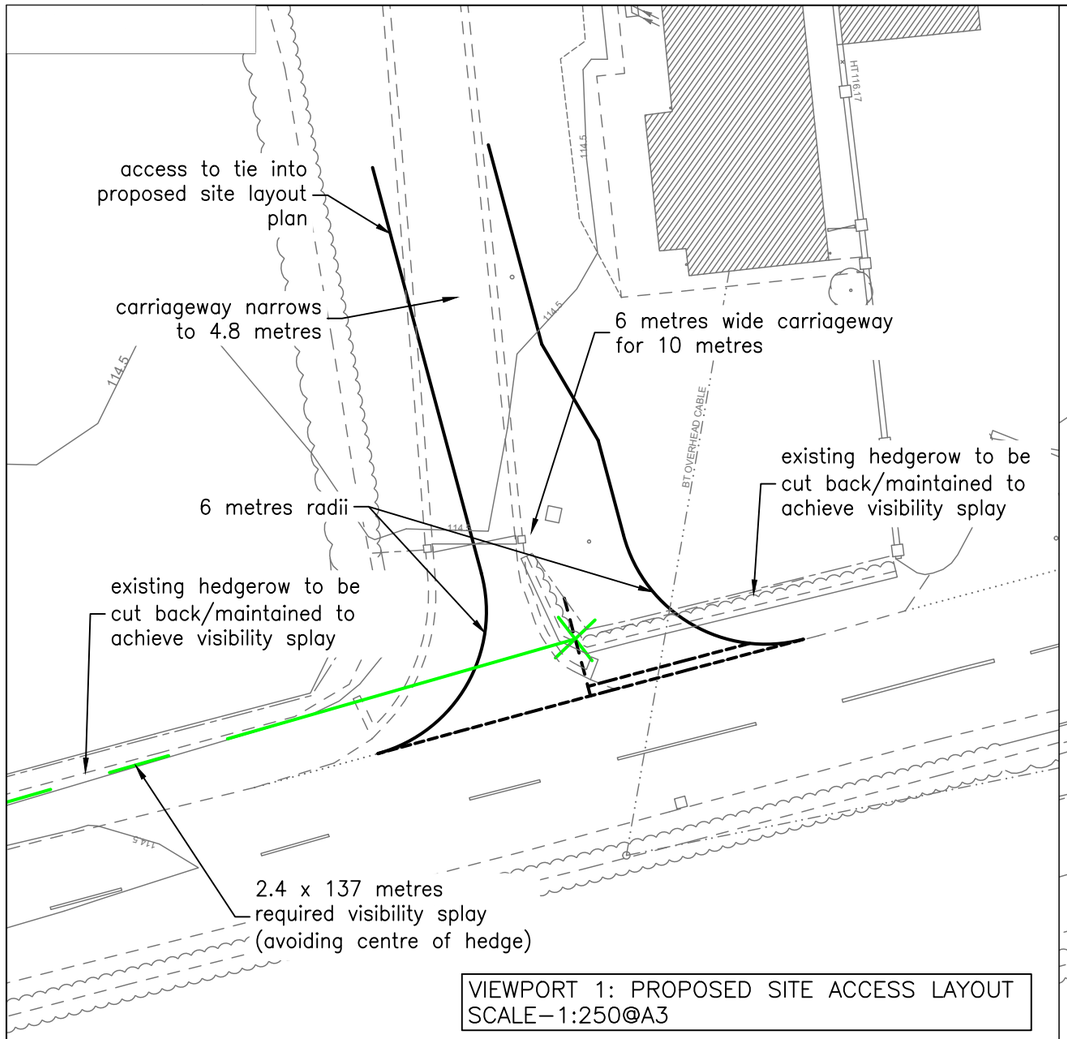

VIEWPORT 1: PROPOSED SITE ACCESS LAYOUT
SCALE–1:250@A3

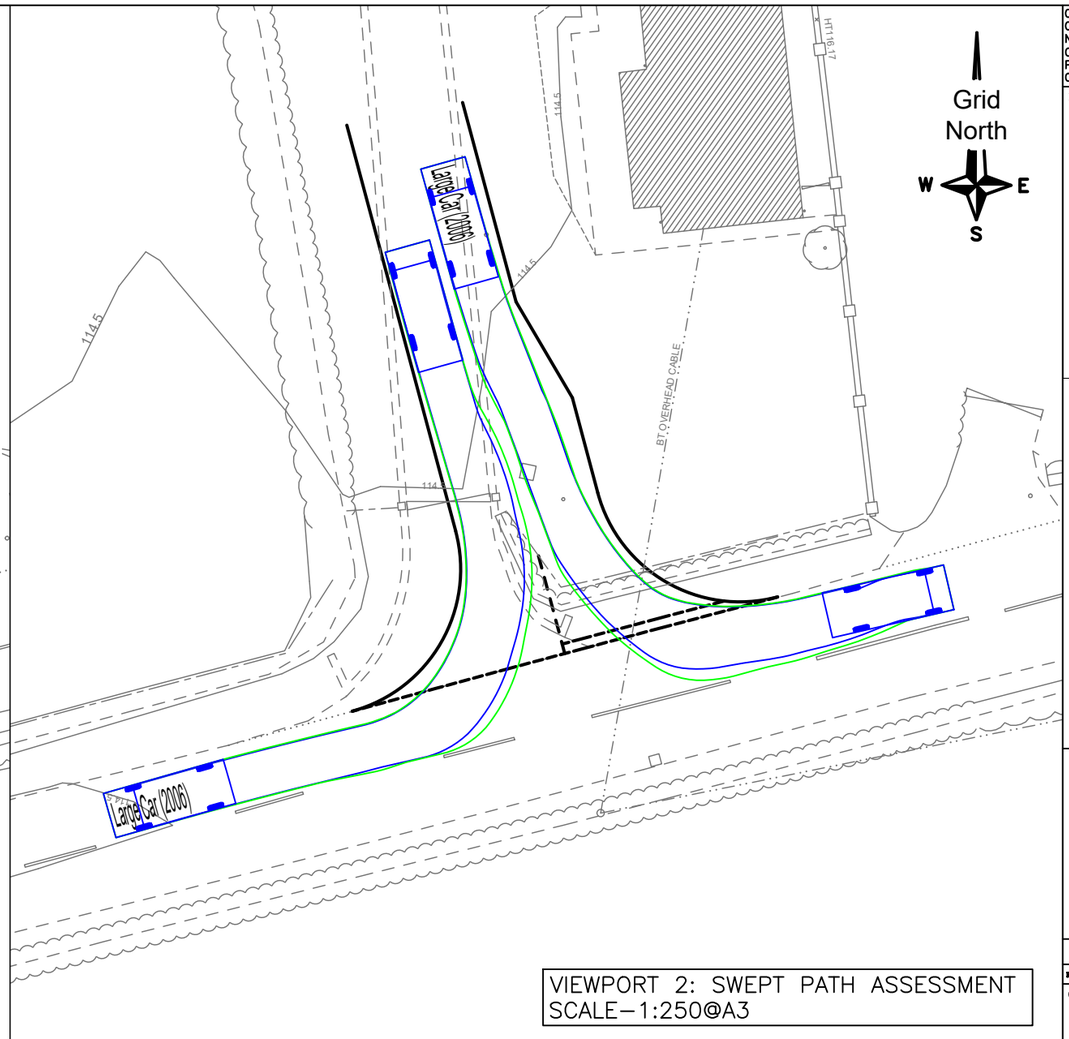

VIEWPORT 2: SWEPT PATH ASSESSMENT
SCALE–1:250@A3

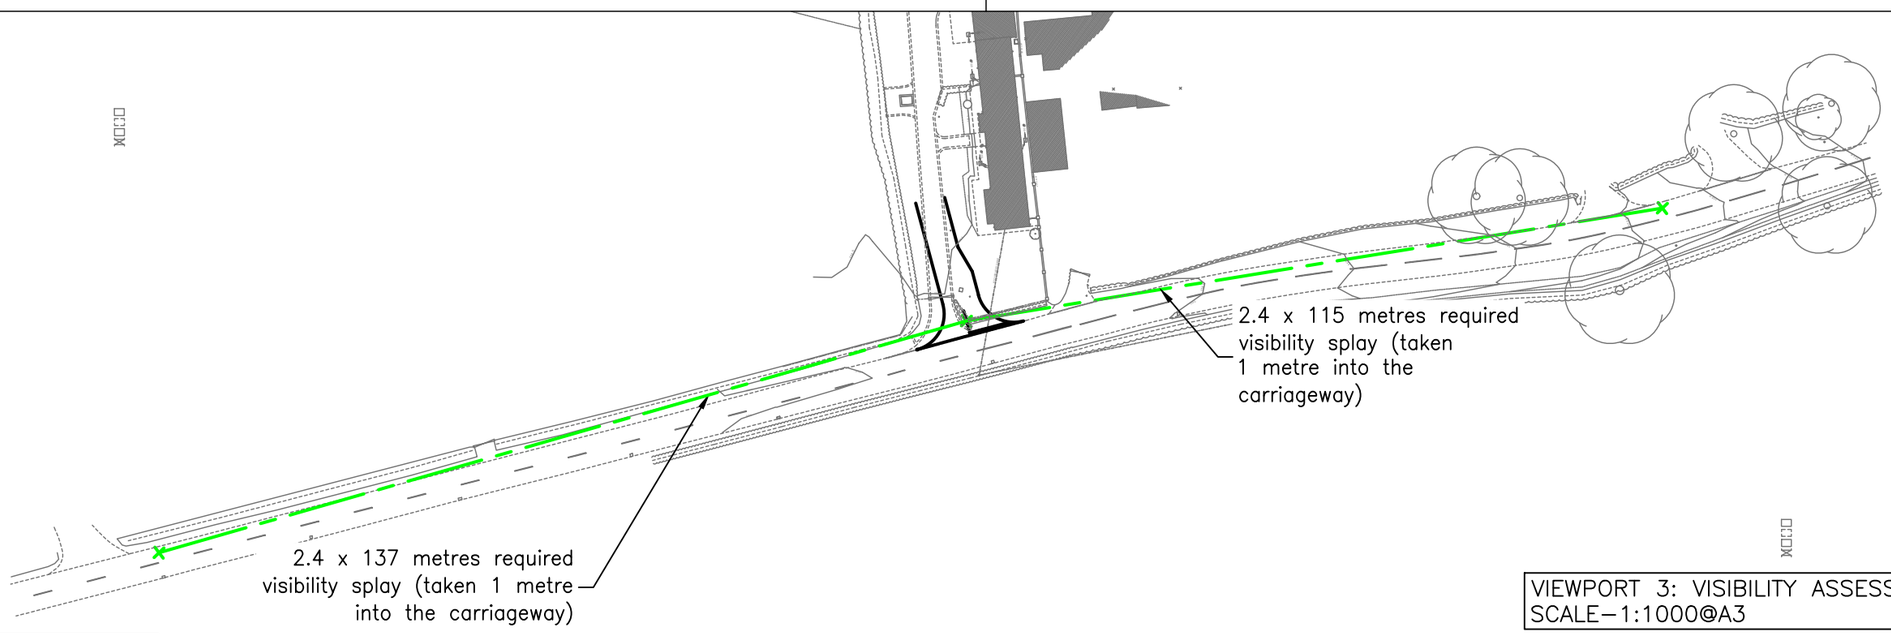

VIEWPORT 3: VISIBILITY ASSESSMENT
SCALE–1:1000@A3

COPYRIGHT IN THIS DRAWING IS THE PROPERTY OF BANCROFT CONSULTING LTD. IT MUST NOT BE REPRODUCED NOR AMENDED NOR USED FOR THE EXECUTION OF ANY WORKS WHETHER IN CONNECTION WITH THE PROPOSED WORKS FOR WHICH IT IS PREPARED OR OTHERWISE WITHOUT THE EXPRESS CONSENT OF BANCROFT CONSULTING LTD.

NOTES:

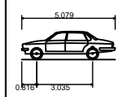

Large Car (2006)	
Overall Length	5.079m
Overall Width	1.872m
Overall Body Height	1.525m
Min Body Ground Clearance	0.310m
Max Track Width	1.831m
Lock to lock time	4.00s
Kerb to Kerb Turning Radius	5.900m

DEV.	DATE	DESCRIPTION	DRN	CHK'D

CLIENT

MR L. ASTLE

CONTRACT

BRUN LANE, MACKWORTH

TITLE

PROPOSED SITE ACCESS LAYOUT

BANCROFT CONSULTING

Bancroft Consulting Ltd
Jarodale House
7 Gregory Boulevard
Nottingham
NG7 6LB

t 0115 9602919
f 0115 9648201
e office@bancroftconsulting.co.uk

DRAWN BY	
NAME (PRINT)	DATE
CAB	21.02.24
CHECKED BY	
NAME (PRINT)	DATE
CJB	21.02.24

SCALE	AS SHOWN	STATUS	PRELIMINARY
DRG. NO.	F20144/04	REV	