
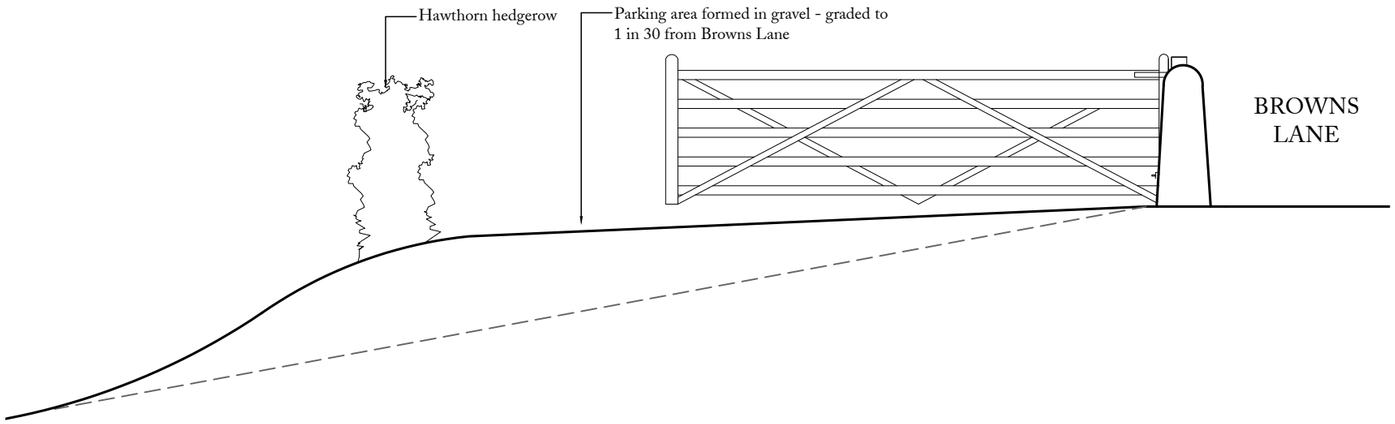


Parking Area Section as Proposed

Scale 1:50

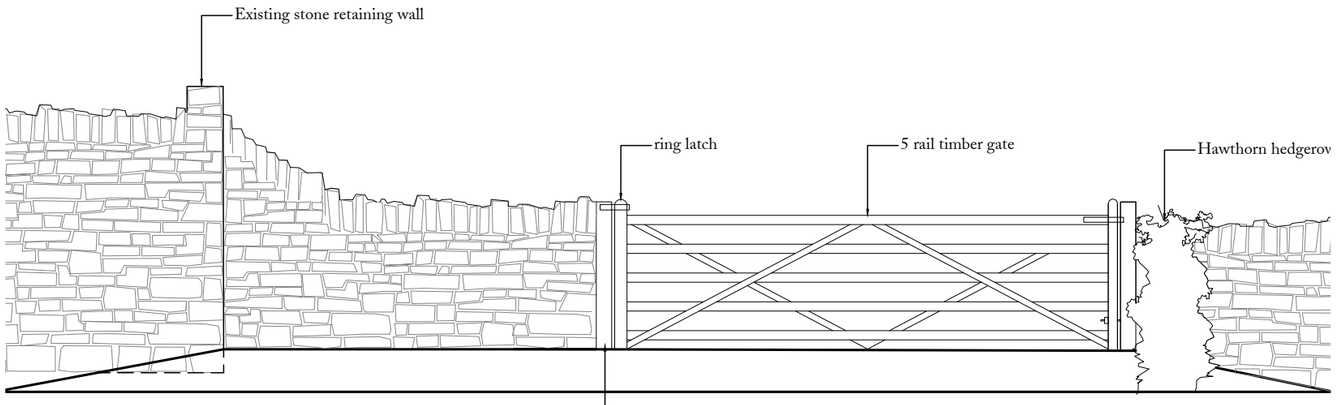


Parking Area Entrance as Proposed

Scale 1:50



Stockproof Fence Proposed

1200mm high x 100mm diameter circular, flat-top fence posts
with wire mesh netting. Set at 3000mm centres.

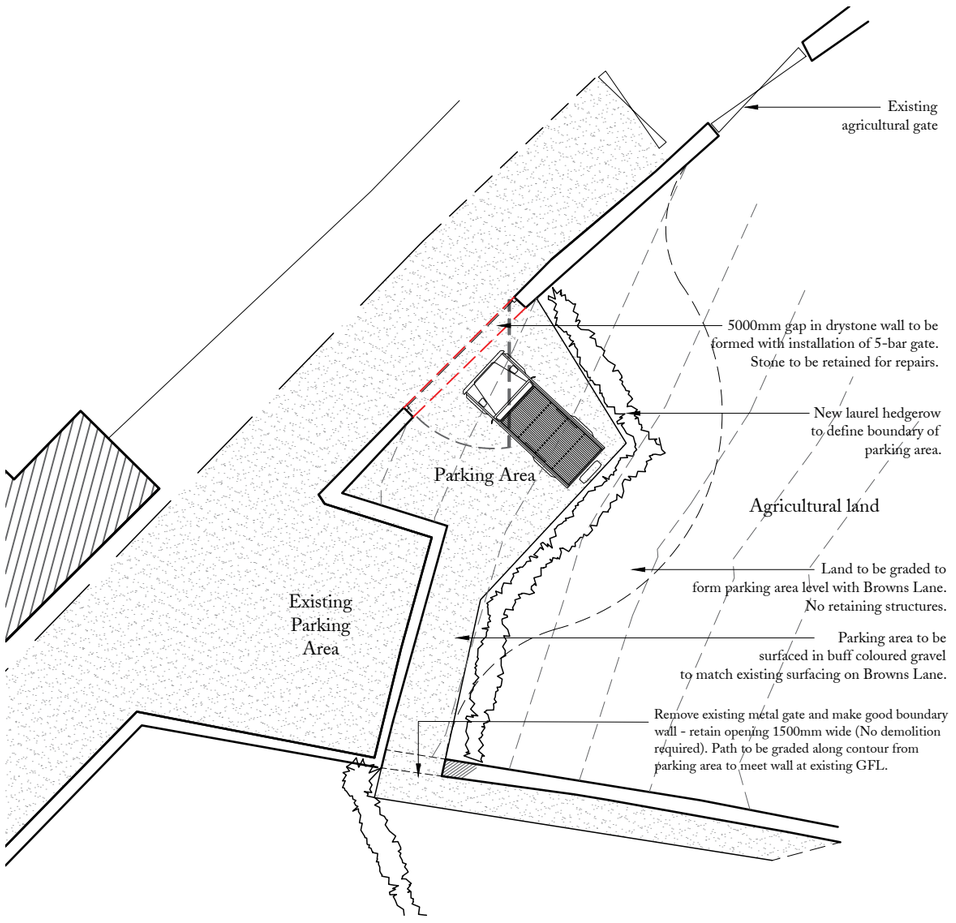

Parking Area as Proposed

Scale 1:200

MATERIALS

Extension in corrugated metal sheeting (powder coated black) to roof and walls, above a plinth of reclaimed sandstone up to DPM level
Metal rainwater goods
Conservation rooflight from The Rooflight Company
Timber framed or aluminum doors, casement windows as denoted by labelling

PLANNING

P2	Revised following planning officer comments	05.03.2024
P1	First Issue	25.01.2024
Rev. No.:	Amendment	Date

George Henshaw
46 Bridge Street
Belper
Derbyshire DE56 1AX
info@wakebridge.co.uk
T +44 (0)7484 20 67 16

PROJECT: HIGHFIELD FARM, HOLBROOK

TITLE: GATE DETAILS

DRAWING No.:	1660-105	REV. No.:	P2
SCALE:	1:100 at A3	DATE:	25.01.2024

All dimensions to be cheked on-site.
Not to be reproduced without permission.

N