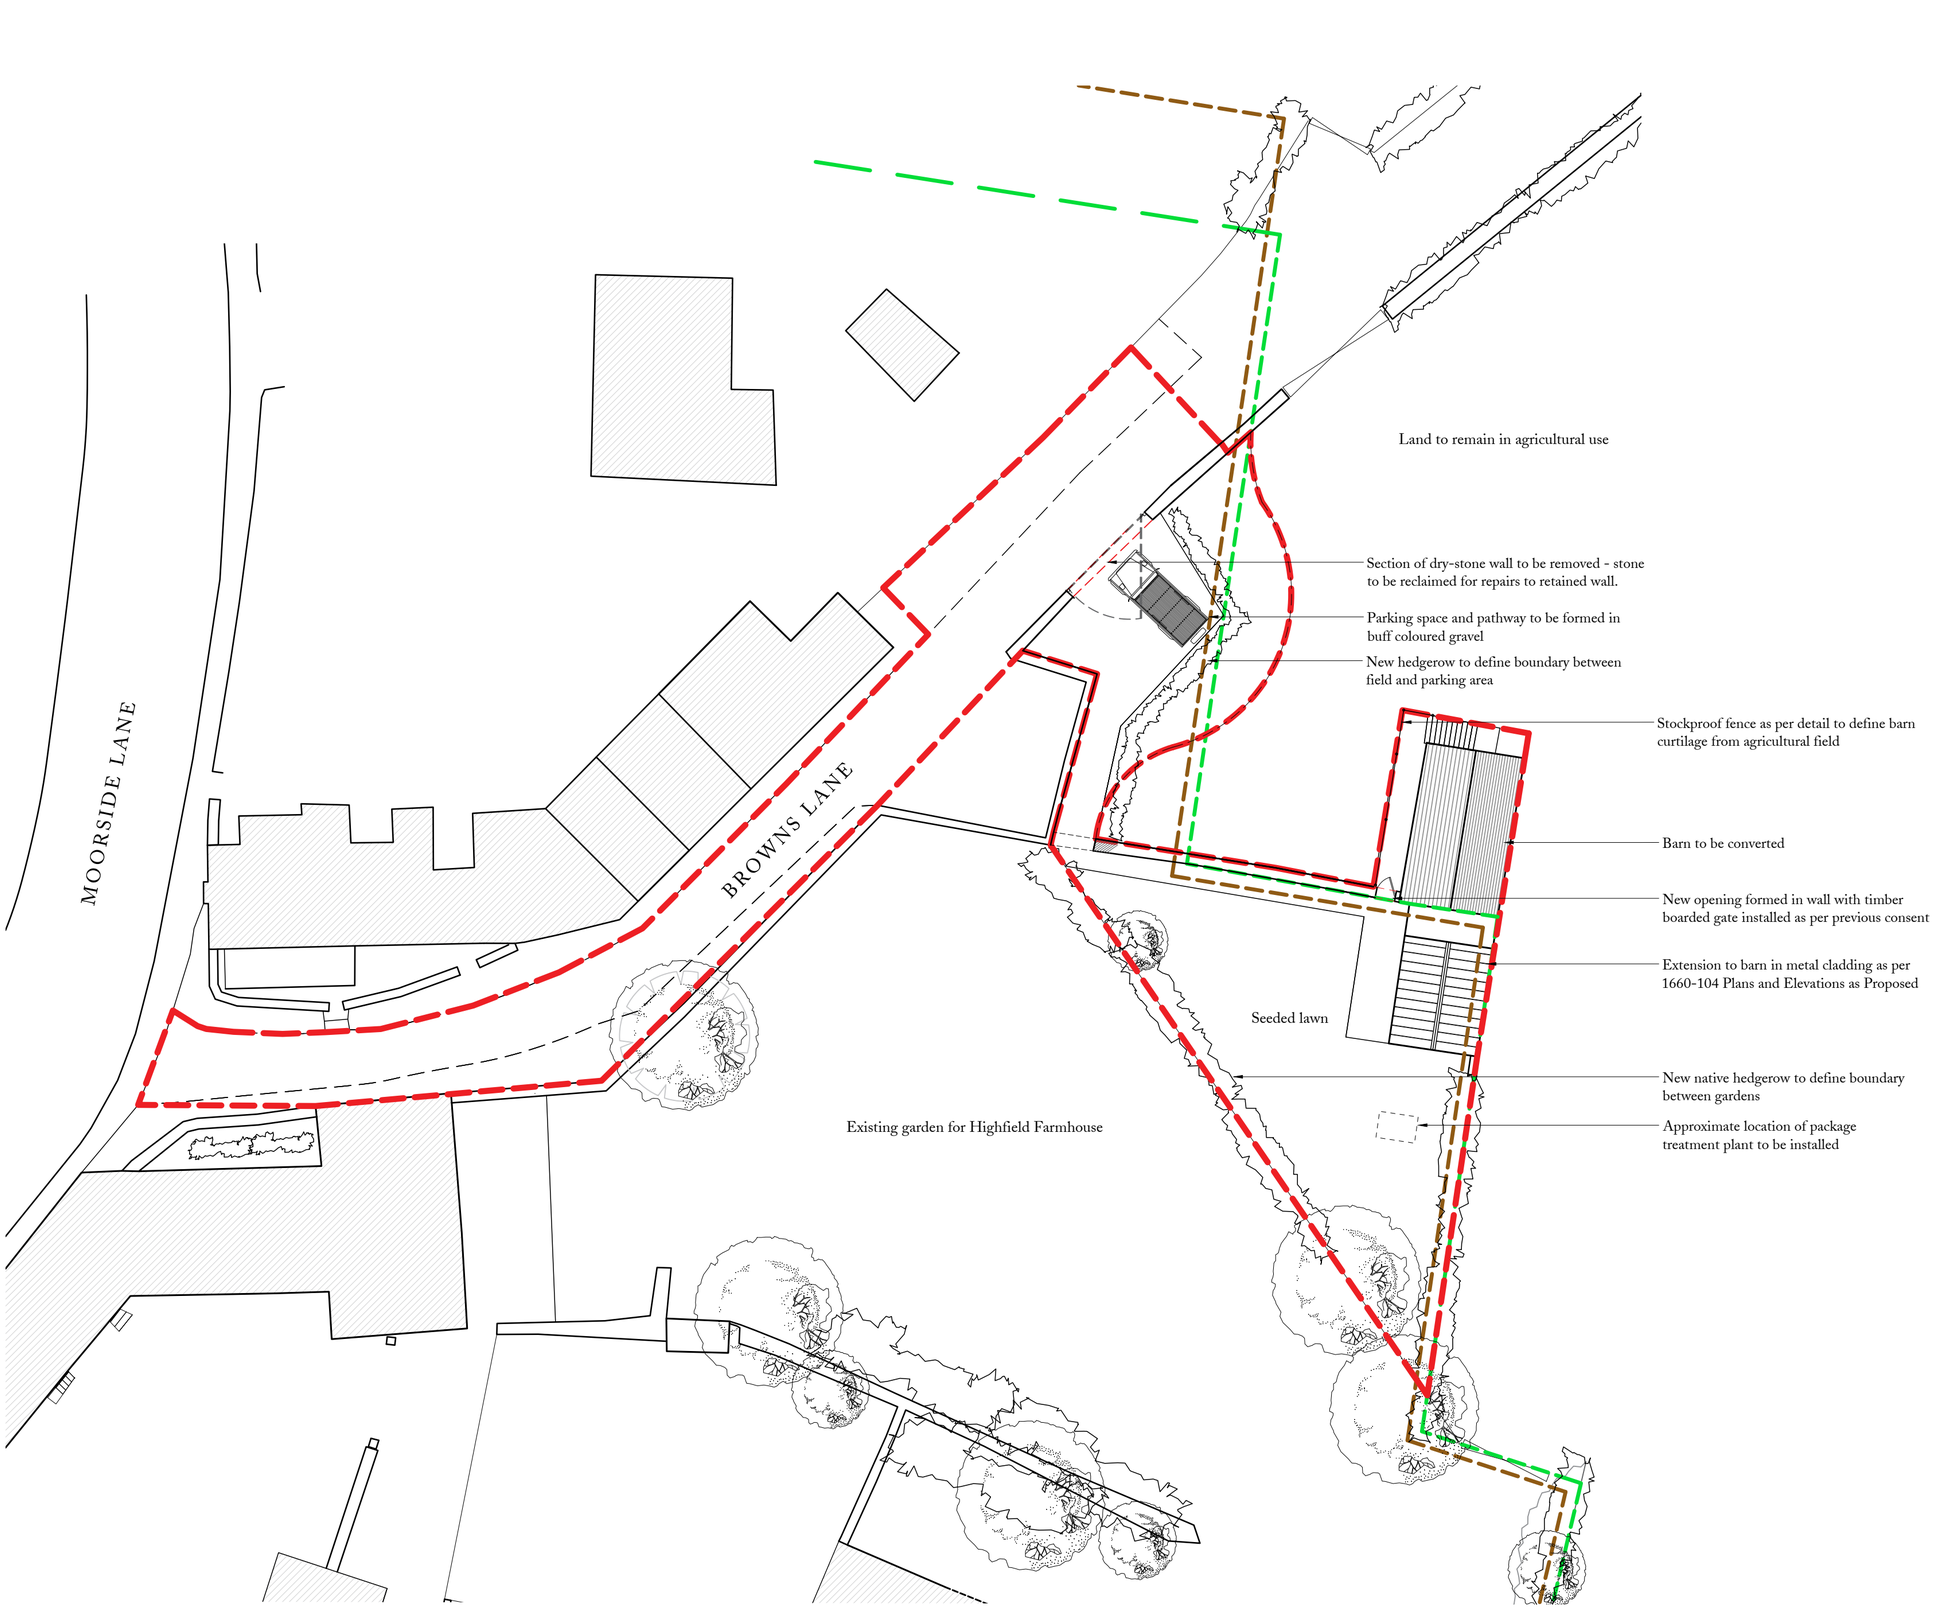


Site Plan as Proposed
Scale 1:200

PLANNING

P3	Revised following Planning Officer comments	04.03.2024
P2	Revised following Conservation Officer comments	19.02.2024
P1	First Issue	25.01.2024
Rev. No.:	Amendment	Date

George Henshaw
46 Bridge Street
Belper
Derbyshire DE56 1AX
info@wakebridge.co.uk
T +44 (0)7484 20 67 16

PROJECT: HIGHFIELD FARM, HOLBROOK

TITLE: PROPOSED SITE PLAN

DRAWING No.:	1660-103	REV. No.:	P3
SCALE:	1:200 at A3	DATE:	25.01.2024

All dimensions to be cheked on-site.
Not to be reproduced without permission.