

South Elevation



North Elevation



East Elevation



West Elevation



3D Visualisation 1



3D Visualisation 2

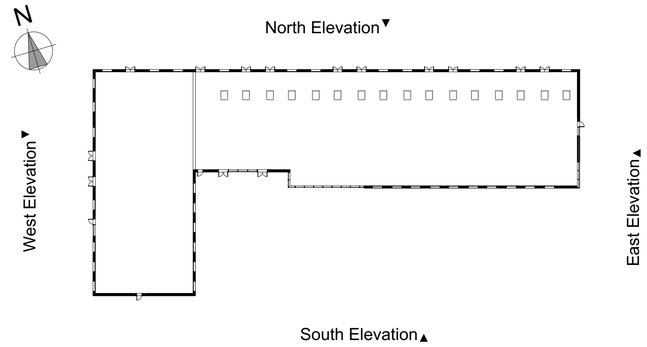

Key Plan - Scale 1:500@A1

Drawing Number
520152-CDP-ZZ-XX-DR-A-5002-P06

Disclaimer.
This drawing is to be read in conjunction with all related drawings. Do not scale from this drawing. All dimensions must be checked and verified on site before commencing any work or producing shop drawings.
This drawing is copyright and remains the property of Concertus Design and Property Consultants. When reproducing this drawing for any purpose, please ensure that Concertus is attributed clearly by either using the company logo, or as follows 'Image produced by Concertus Design & Property Consultants Limited'.

REV	DATE	BY	DESCRIPTION	CHKD
P01	07/08/23	KJ	- First Issue	GB
P02	17/08/23	KJ	- Layout & Form Changes	GB
P03	22/08/23	KJ	- Changes Reflecting Client Discussion	GB
P04	29/08/23	KJ	- Changes Reflecting Client Discussion - Massing Model Edits	GB
P05	25/10/23	GB	-Changes to reflect Conservation Officer feedback.	GB
P06	10/11/23	KJ	-Changes to reflect Conservation Officer feedback.	GB

Concertus DESIGN & PROPERTY CONSULTANTS
2 Friars Bridge Road - Ipswich - Suffolk - IP1 1RR

S4-PLANNING

Project
Belper - Land Off Derwent Street & Chapel Street
Belper
Derwent Street

Project Number
520152

Scales
1:200
At A1 Size

Drawing Title
Option 4 - Indicative Elevations

Drawn
KJ

Chkd
GB

Lead Designer
Glen Bickers

Date
February 2022

email: Glen.Bickers@concertus.co.uk Tel: 07738753105

Drawing Number
520152-CDP-ZZ-XX-DR-A-5002-P06
Project Code - Originator - Volume/System - Level/Location -Type - Role - Number