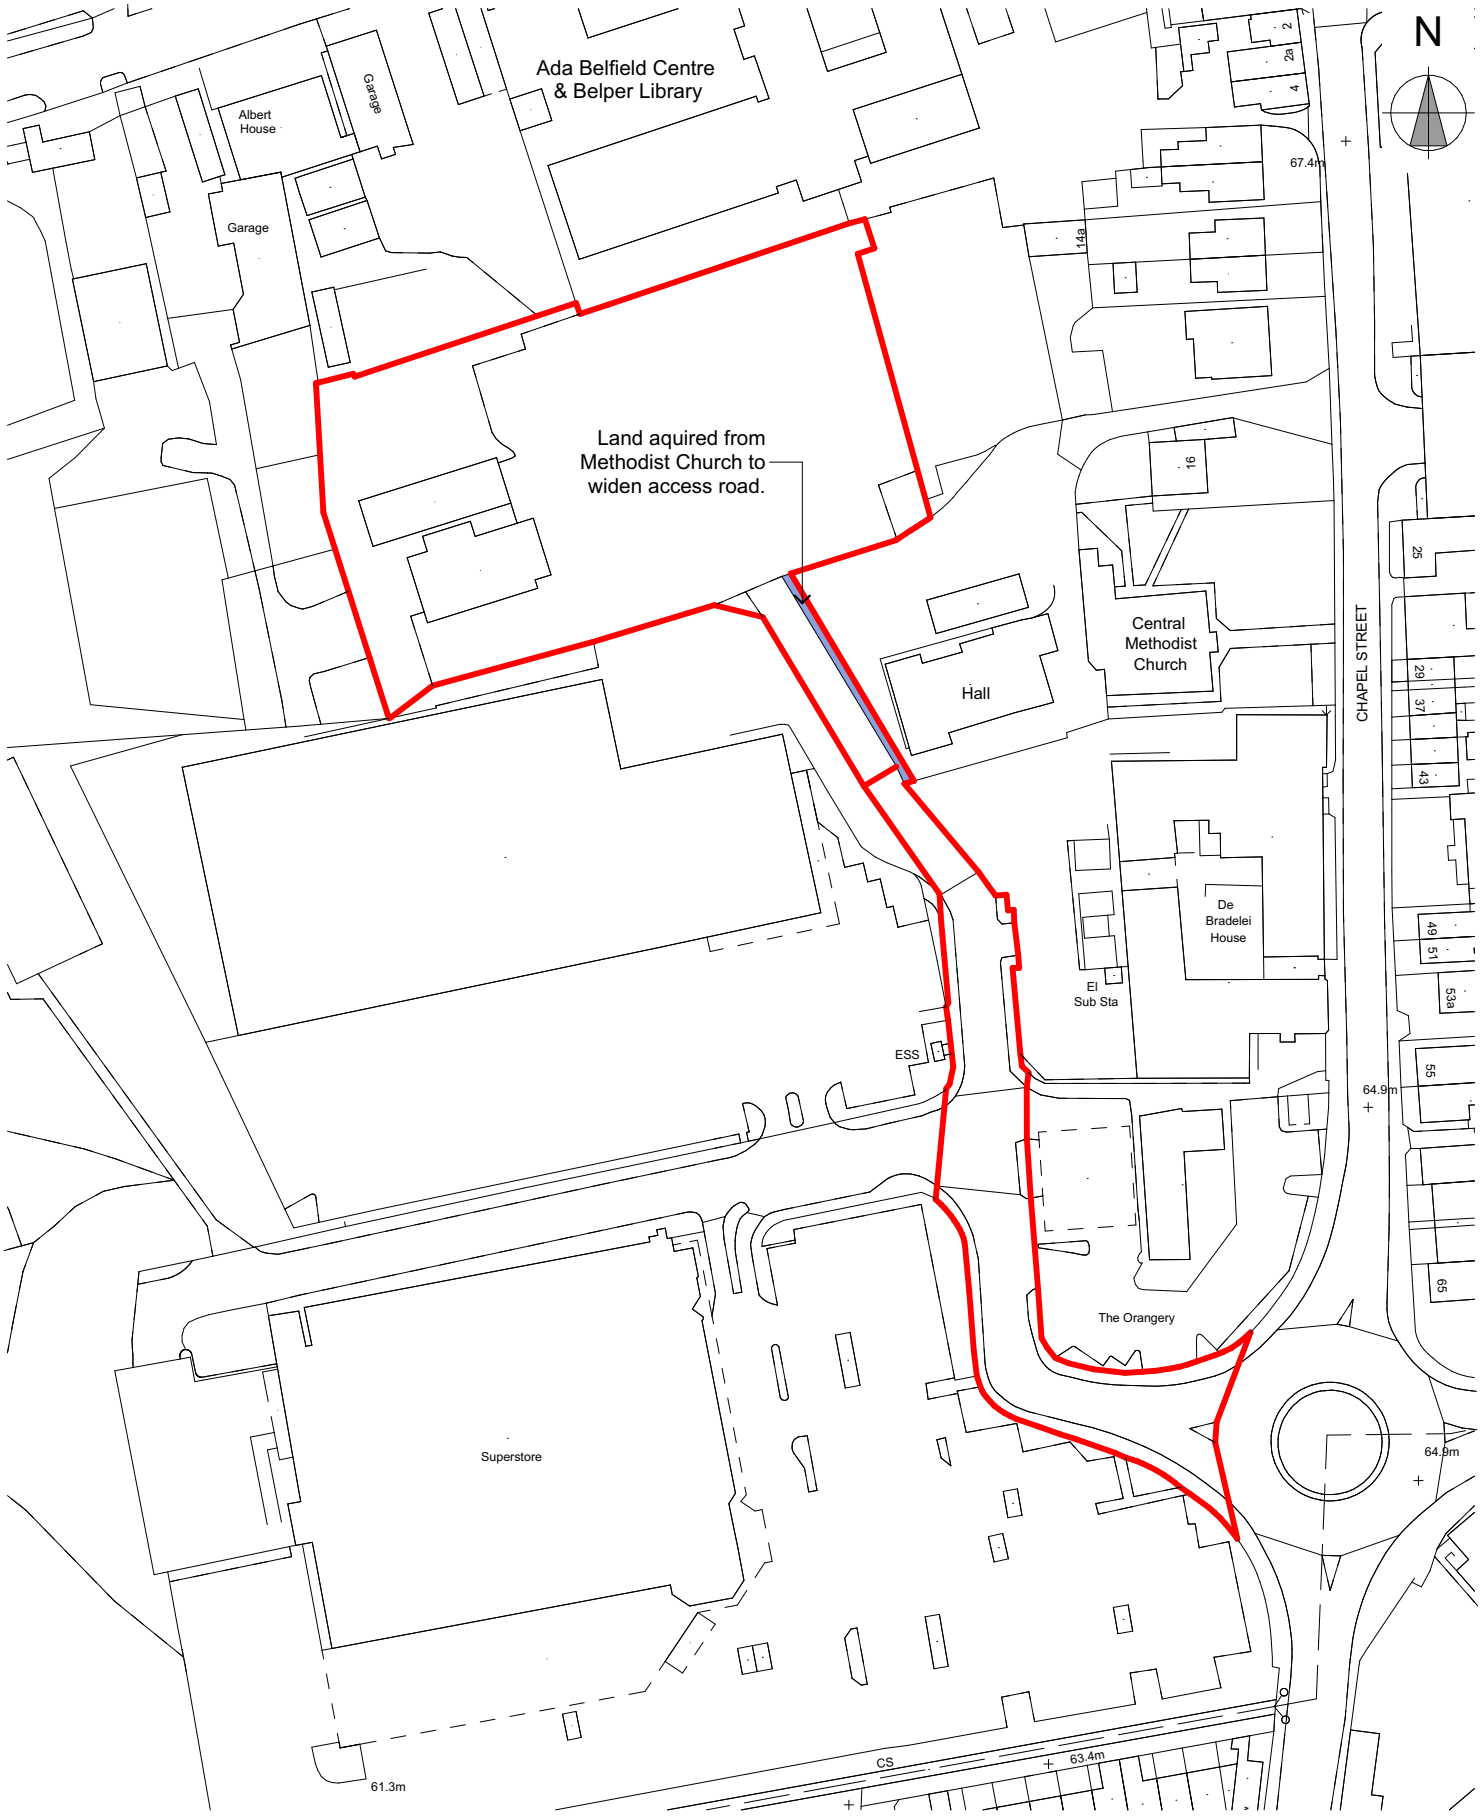

Concertus
DESIGN & PROPERTY CONSULTANTS
2 Friars Bridge Road - Ipswich - IP1 1RR

Project
Belper - Land Off Derwent Street & Chapel Street

Project Number
520152

Drawing Title
Site Location Plan

Designer
Glen Bickers

Drawing Number
520152-CDP-ZZ-00-DR-A-2001-P06
Project Code - Originator - Volume/System - Level/Location -Type - Role - Number

Date
22/09/2021

Scales
1:1250
At A4 Size

Drawn
JB

Chkd
GB

S4-PLANNING

Disclaimer.
This drawing is to be read in conjunction with all related drawings. Do not scale from this drawing. All dimensions must be checked and verified on site before commencing any work or producing shop drawings. This drawing is copyright and remains the property of Concertus Design and Property Consultants. When reproducing this drawing for any purpose, please ensure that Concertus is attributed clearly by either using the company logo, or as follows 'Image produced by Concertus Design & Property Consultants Limited'.