


01 001 Boundary - street view.
1:100



01 002 Internal elevation.
1:100

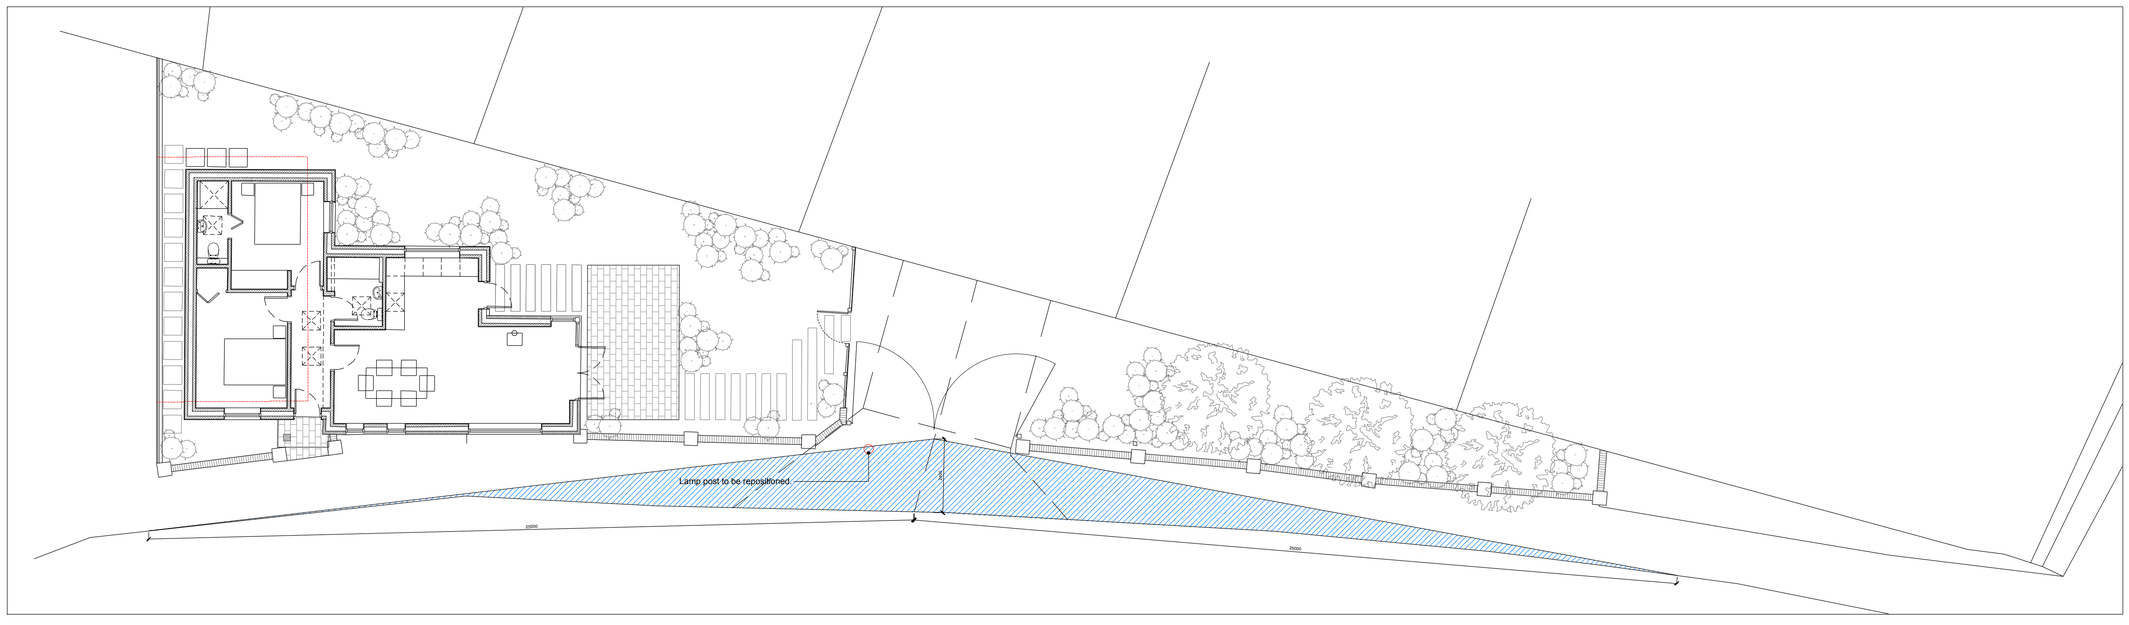

01 003 Plan - Boundary Wall.
1:100

Rev.	Drawn	Comments	Date

Status Planning

dkmy architects ltd
Davidson Keighley Marston Yates
10 Spencer Road, Belper, Derbyshire, DE56 1JY
t: info@dkmy.co.uk
m: 07847 328 233
w: www.dkmy.co.uk

PROJECT
Proposed detached house on land adjacent to Valley View, Belper.

CLIENT
Mr & Mrs S Weir.

TITLE
Boundary treatment - plan and elevations

DRAWN	CHECKED		
HH	RJK		
NUMBER	REVISION		
21-104-01	A	ORIGINAL SIZE	
SCALE	DATE		
1:100	May 21	A1	

I-116 - Model.dwg