



SECTIONAL ELEVATION ON A -A

DATUM 70.00

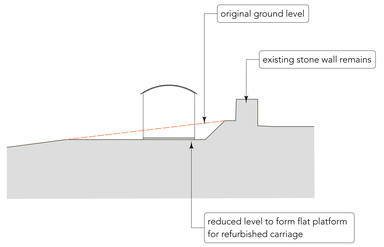

SECTIONAL ELEVATION ON B -B

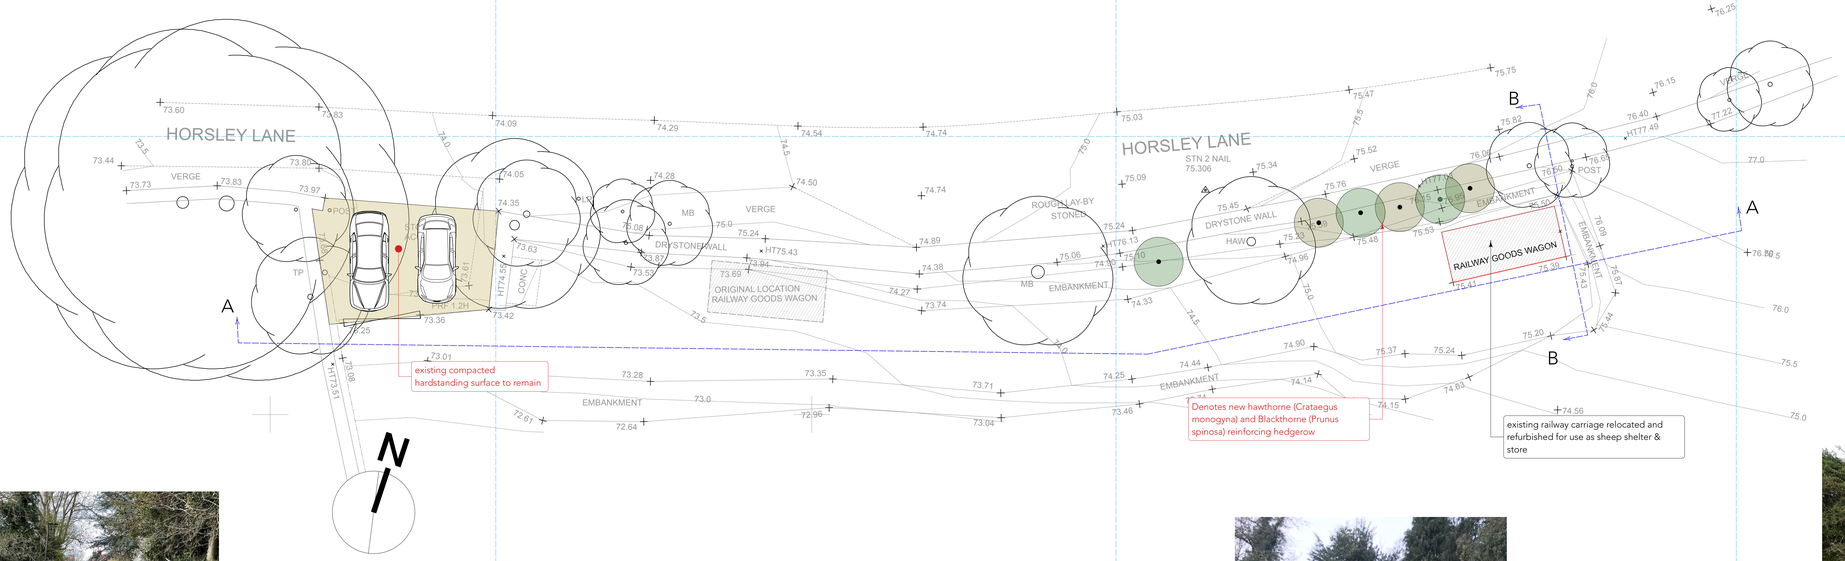





View to West



View to east

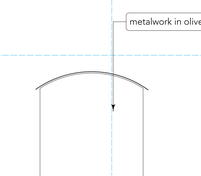

East elevation

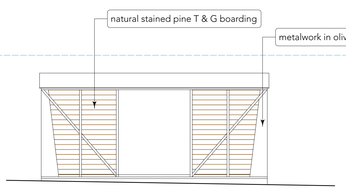

South elevation



Before refurbishment




After refurbishment


Note: Work in progress roof to be completed



Parking area

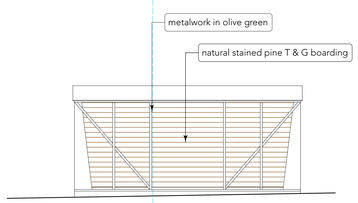


North elevation

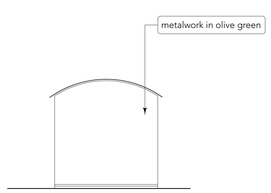

West elevation



After refurbishment

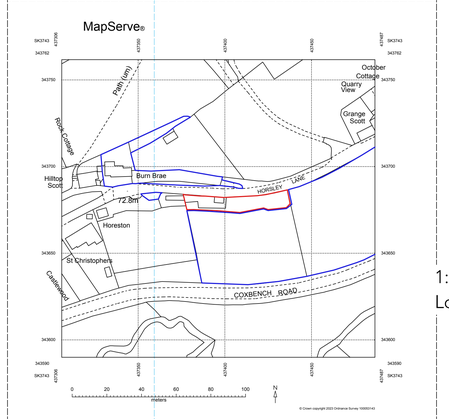

1:1250
Location plan

This drawing is not to be used for setting out all dimensions are to be checked by the contractor prior to commencing work and any descrepencies advised to the design team. Do Not Scale.

Copyright exists on this drawing and the interlectual content

Rev	Date:	Description:
B	16/4/24	New hardstanding re-surfaceing omitted and hedgerow planting added
A	6/3/24	Bollards to parking removed

NSW
Naylor Sale & Widdows LLP
Architectural Design Consultants
THE OLD LIBRARY, RISLEY LANE, BREASTON, DERBY DE72 3AU
Telephone: 14024 (32 07444 Email: nswpbrook.new@gmail.com

Project:
Proposed relocation and refurbishment of existing railway carriage and new parking area land to the south of Burn Brea Horsley Lane, Coxbench

Drawing:
Proposed plans and elevations

Scale:	Drawing No.	
1:100 & 1:50	3625/01	B
Date: 19/3/2023		