Copyright retained in accordance with the copyright, design, and patents act 1988.

DO NOT SCALE OFF DRAWINGS
Dimensions to be checked on site.


CDM Regulations 2015

Denotes a significant hazard or difficult management procedure. Please refer to drawing notes for potential hazards. Main contractor to plan for mitigation measures in response to hazards.

CDM Regulations require that **all** projects are to:

- **Have workers to be competent and are suitably skilled for the work they carry out;**
- **Contractors to provide appropriate supervision, instruction and information to all on site workers to provide a safe working environment;**
- **Have a written construction phase plan.**

Worcester architects are appointed as `Designer` only, unless a written appointment has been completed for the formal appointment as `Principal Designer`

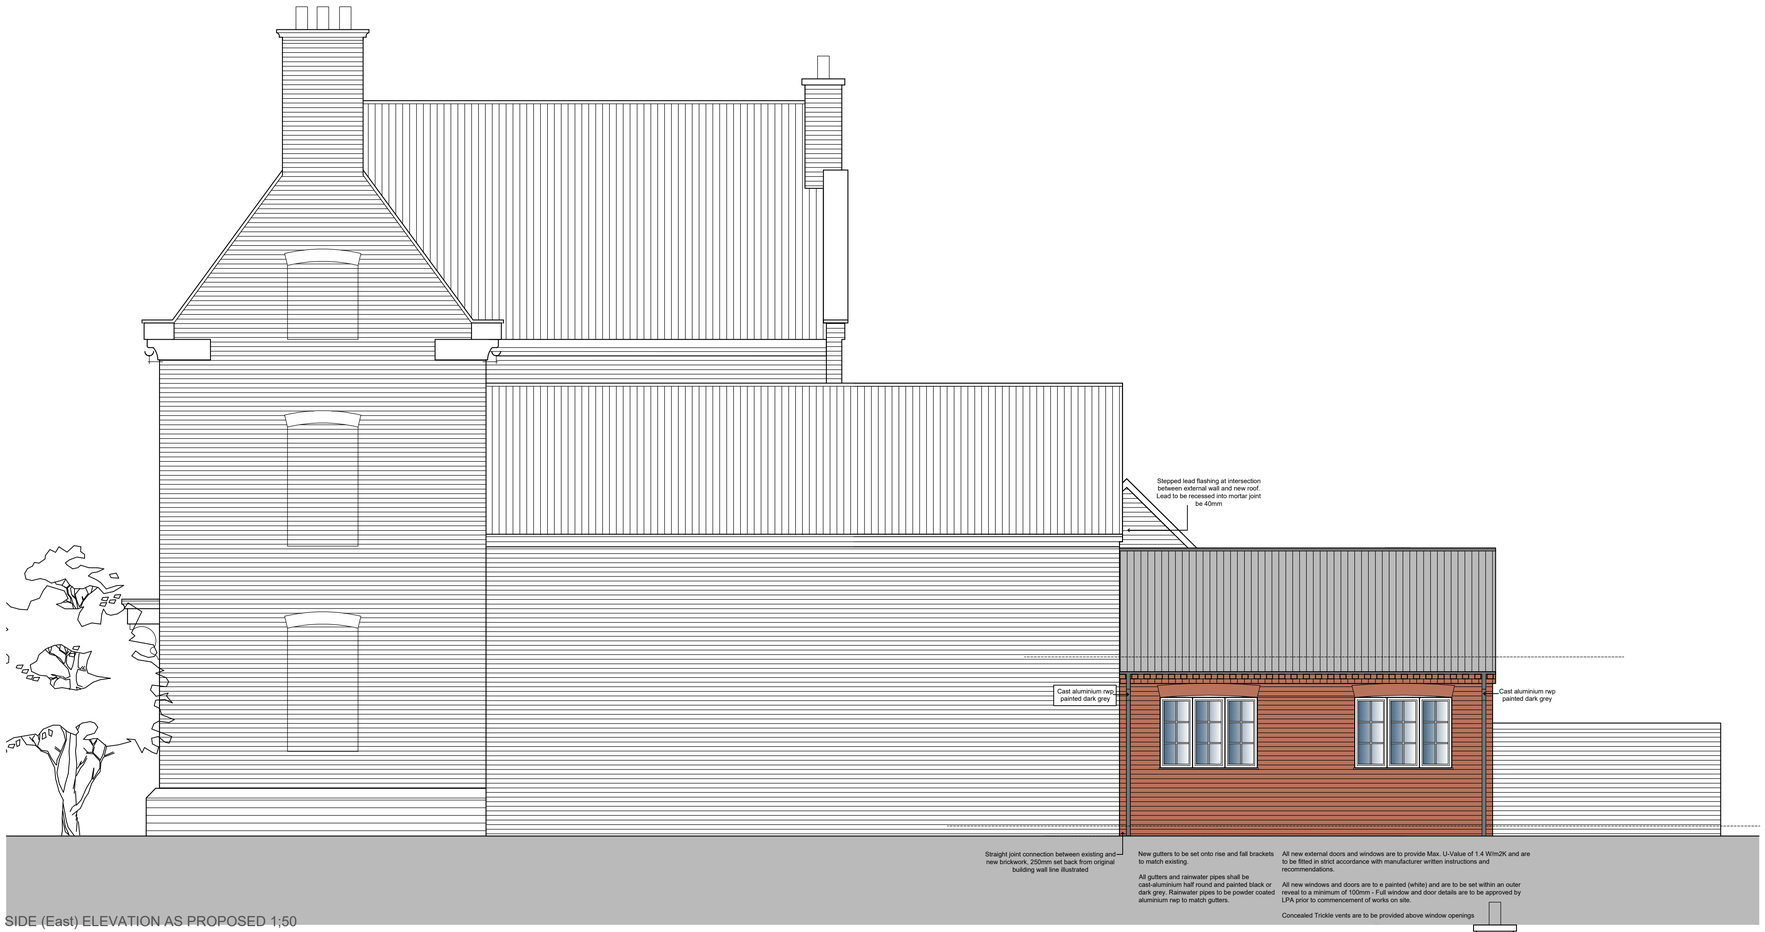

SIDE (East) ELEVATION AS PROPOSED 1;50



SIDE (West) ELEVATION AS PROPOSED (beyond adjacent property) 1;50

Rev	Note	Date
	Rooflights removed and section	
I	of existing building retained	03.05.24
H	Quantity of rooflights reduced	23.04.24
G	Revised to heritage officers comments	31.01.24
F	Revised to heritage officers comments	30.11.23
E	Amended to clients comments	21.11.23
D	Amended to clients comments	07.11.23
C	Amended to clients comments	07.11.23
B	Amended to clients comments	18.10.23
A	Revised to heritage officers comments	04.10.23

wa worcester architects
19 Poyser Lane Kirk Langley Ashbourne
DE6 4LR 07963780532 01332 824517
info@worcester-architects.co.uk
www.worcester-architects.co.uk

RIBA Chartered Practice

Project **Langley House Church Lane Kirk Langley Ashbourne**

Drawing Title **Elevations as proposed**

Scale 1:50

Sheet A1 | Drawn By MS

Date	Job No.	Drawing No.	Revision
Feb' 23	011 2023 005		I

Planning application