



15 / 005 Proposed north elevation. 1:100

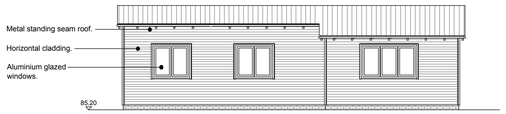


15 / 004 Proposed west elevation. 1:100



15 / 003 Proposed south elevation. 1:100

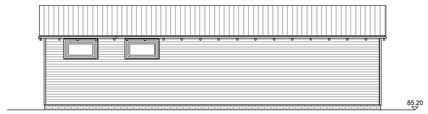

15 / 002 Proposed east elevation. 1:100

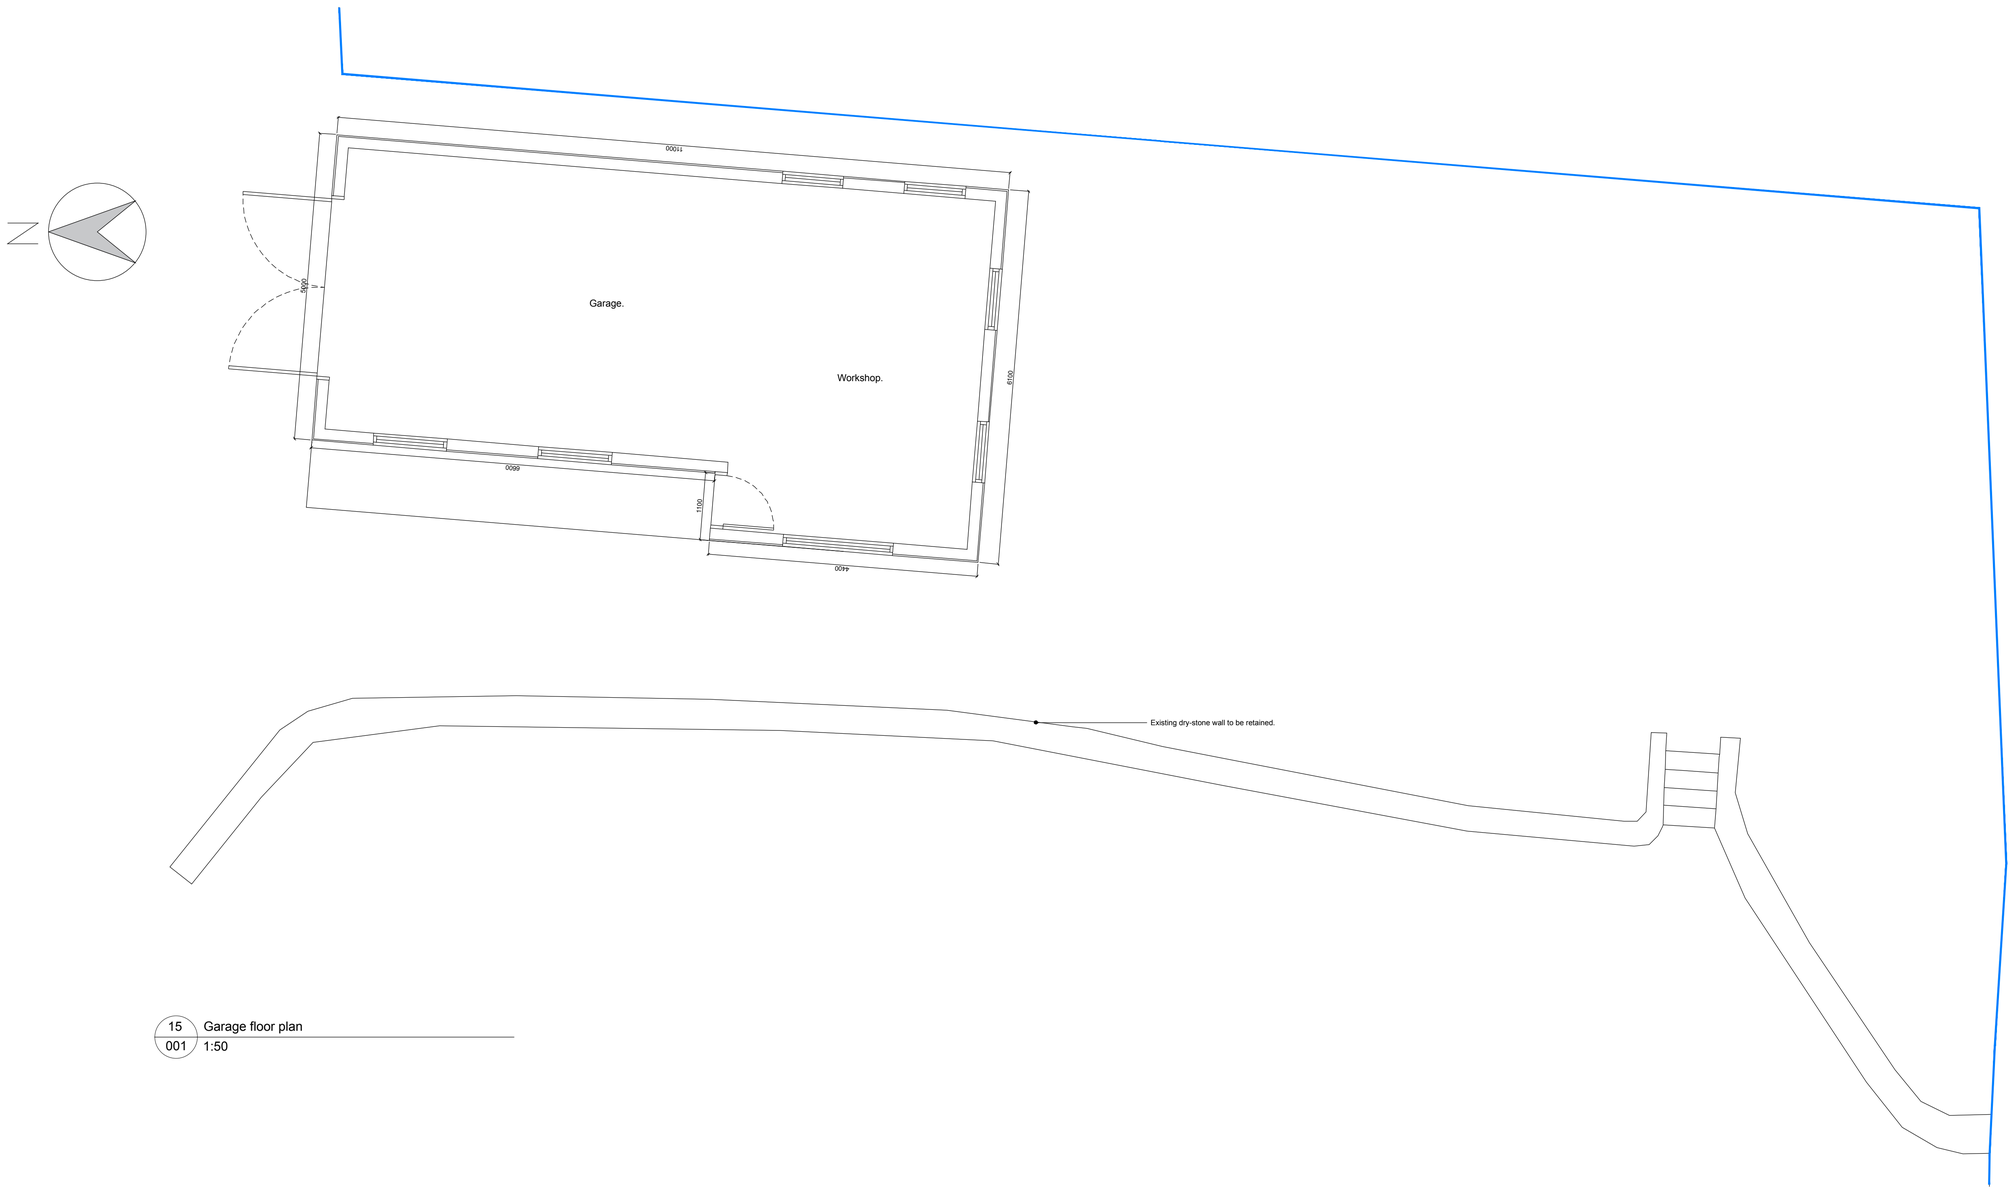

15 / 001 Garage floor plan 1:50

Rev.	Drawn	Comments	Date

Status Planning

dkmy architects ltd
Davidson Kelghley Marston Yates
10 Spencer Road, Belper, Derbyshire, DE56 1JY
e: info@dkmy.co.uk
m: 07847 328 233
w: www.dkmy.co.uk

PROJECT
Garage / Workshop
66 The Fleet

CLIENT
Mr. P. Fel

TITLE
Proposed floor plan and elevations

DRAWN	CHECKED
RjK	JR
NUMBER	REVISION
22-123-08-15	D
SCALE	DATE
1:100 & 1:50	June. 24

ORIGINAL SIZE A1

FILE: *22-123-model.dwg*