
Plan to be read in conjunction with Tree Survey Schedule and associated report (Ref: JH0624ORCHARD).
The original of this drawing was produced in colour - a monochrome copy should not be relied upon.

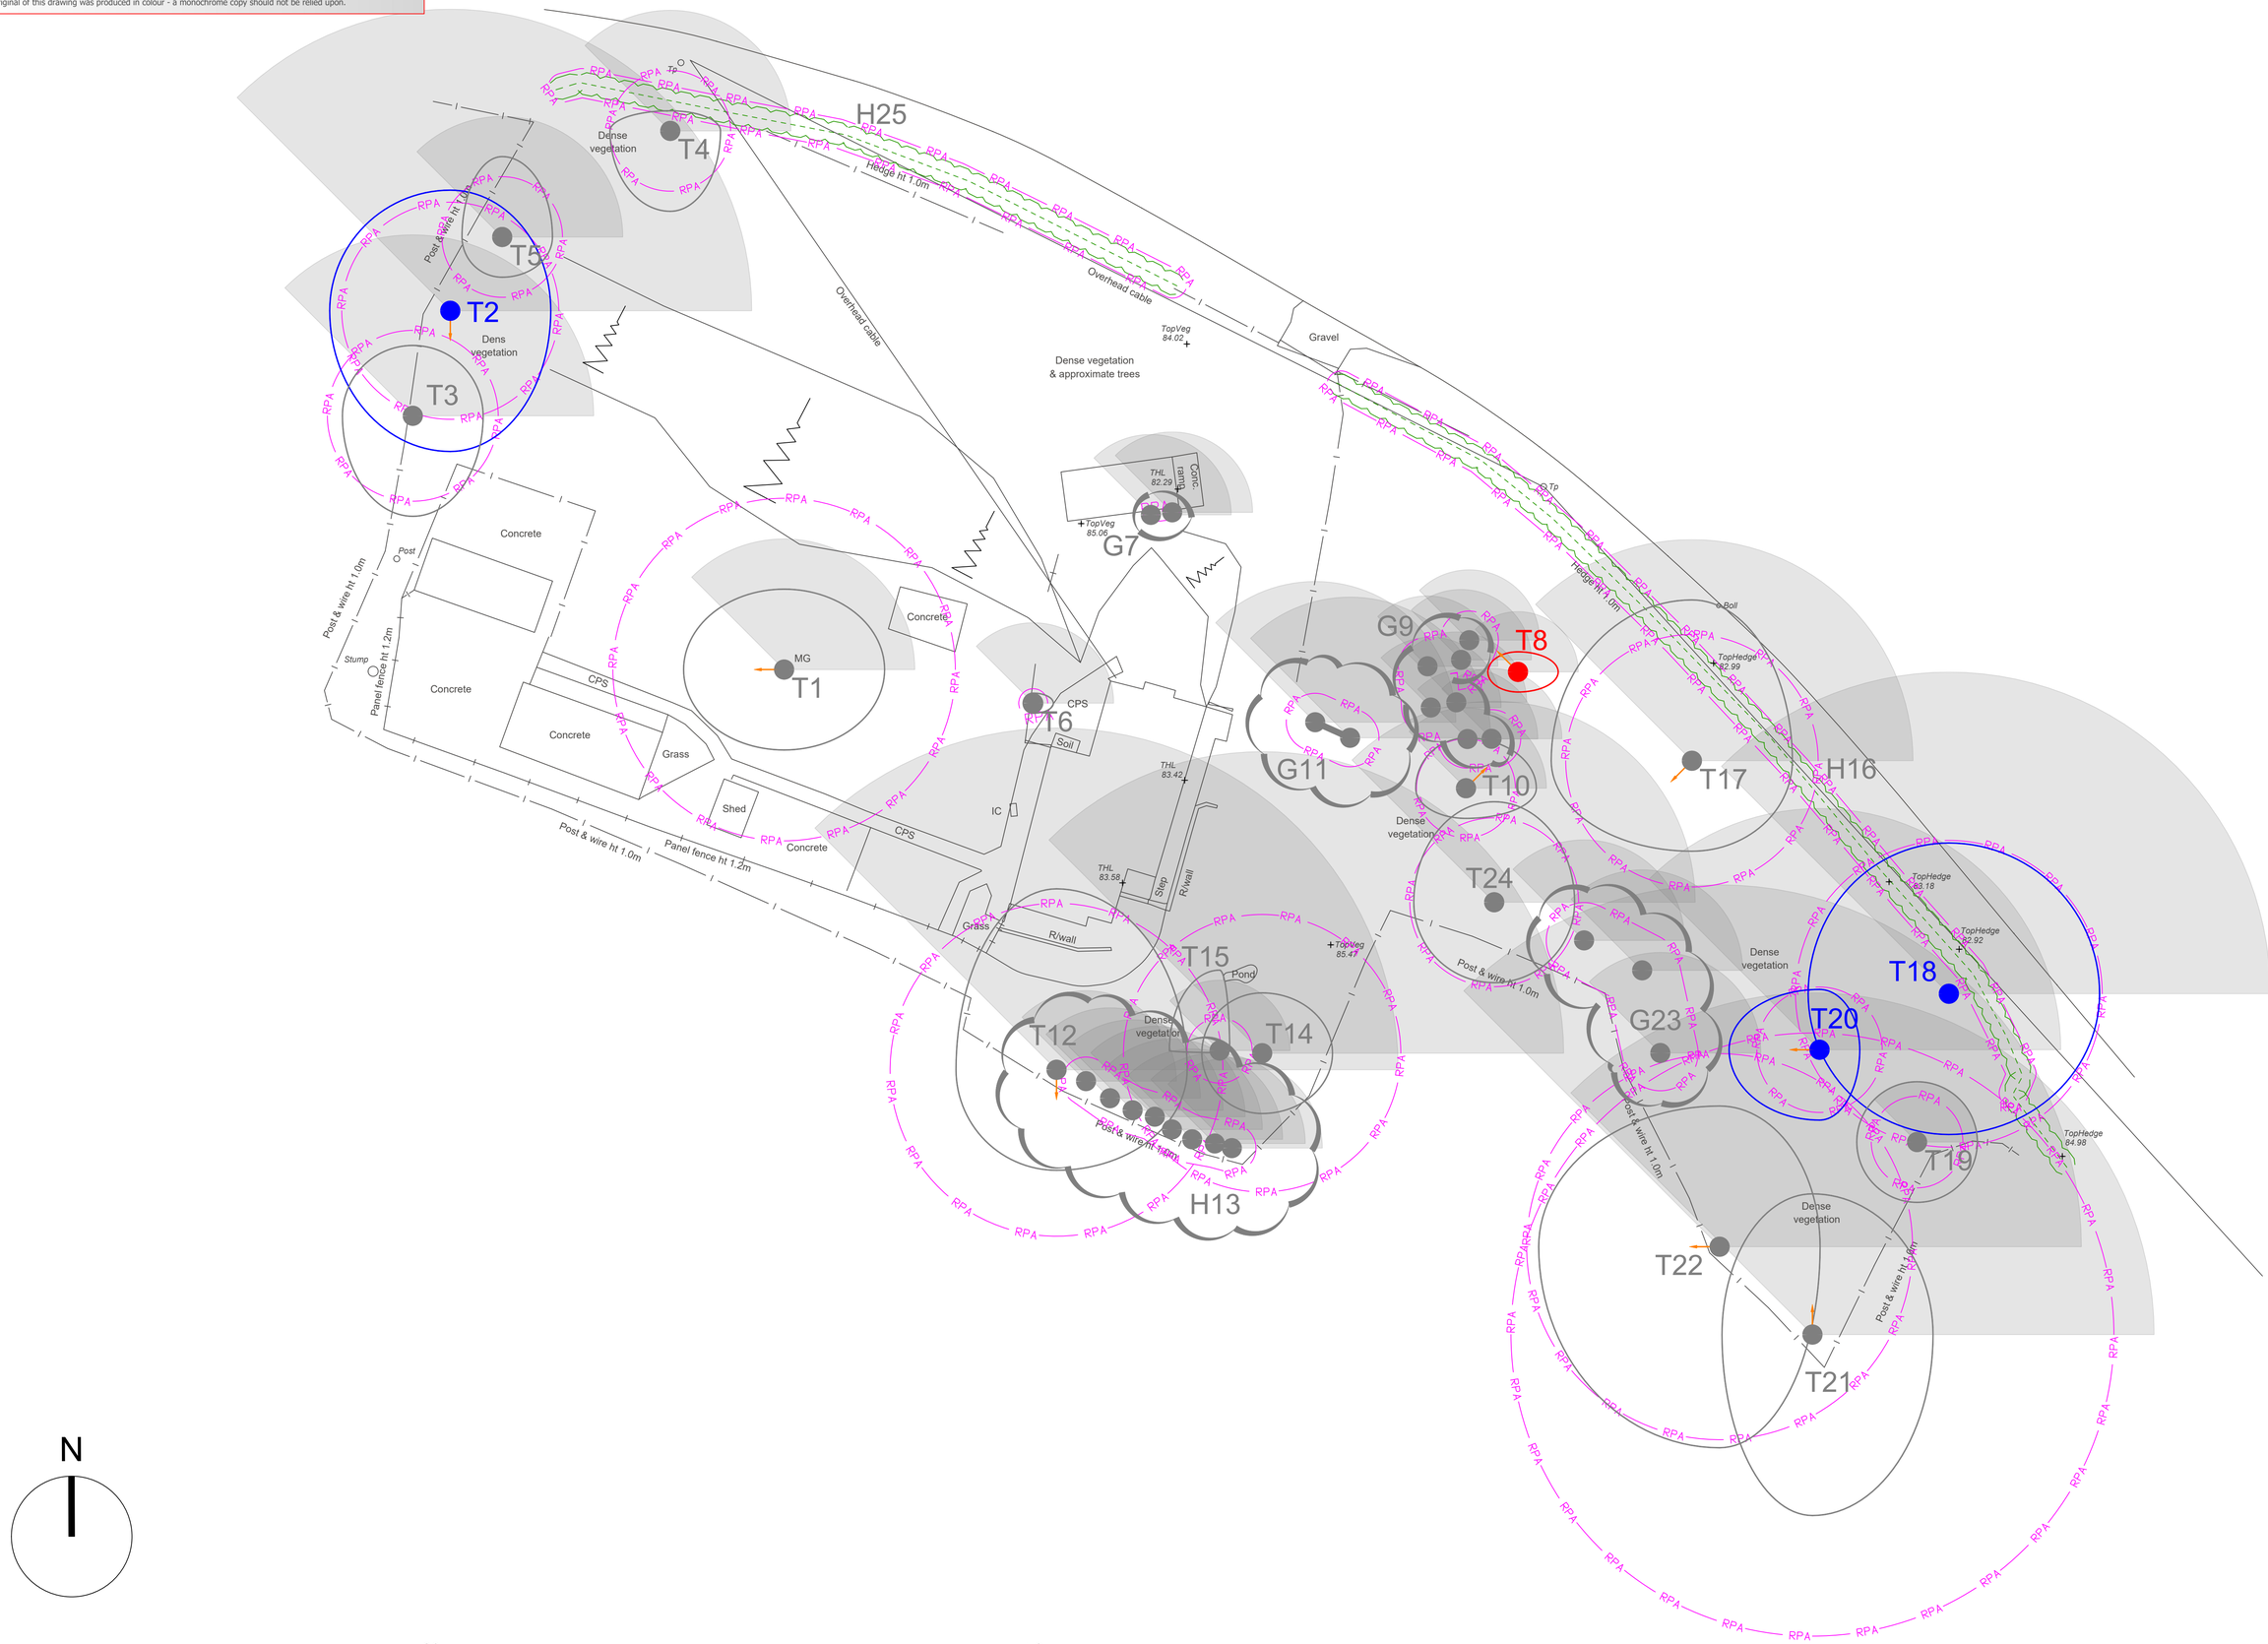


| | | | | | | | | |
|---|---|---|---|---|---|---|---|---|
| Key & Notes | Cat C Trees & Groups | W1,W2,W3 etc... Woodland Tag | Shade Segment | Ground Protection Areas | FSB Direction | Date: June 2024 | Plan to be read with associated report. | Outline Trees Arboricultural Consultancy 4 Kings Drive Littleover Derby |
| Cat A Trees & Groups | Cat U Trees & Groups | B1, B2, B3, B4 etc... Shrub Tag | H1, H2, H3 etc... Hedgerow Tag | Specialized Foundations | Title: Tree Survey Plan | | DWG:JH- TSP - 1 of 1 | |
| Cat B Trees & Groups | Trees/Groups for removal | Hedgerows | No-dig Surfacing Areas | Fencing Location | RPA Extent | Site: Orchard Cottage, 30 Lower Road, Mackworth, Derby DE22 4NF | 1:150 @A1 | |