COPYRIGHT IS RESERVED. THIS DRAWING IS ISSUED ON THE CONDITION THAT IT IS NOT COPIED, REPRODUCED OR DISCLOSED, EITHER WHOLLY OR IN PART WITHOUT WRITTEN PERMISSION FROM THE AUTHOR.

THIS IS A **PLANNING** STATUS DRAWING AND SHOULD NOT BE USED FOR ANY OTHER PURPOSES.

DRAWING NOTES

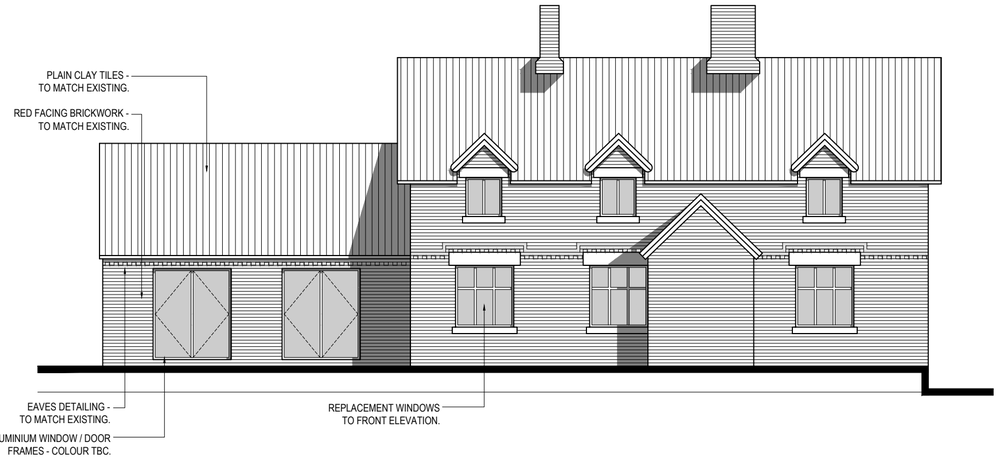

PROPOSED SOUTH ELEVATION
SCALE 1:100 @A2

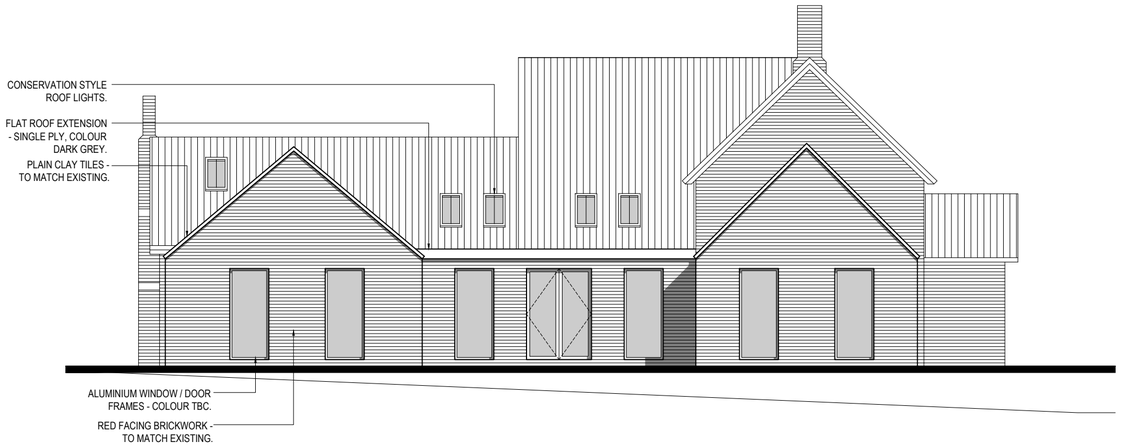

PROPOSED WEST ELEVATION
SCALE 1:100 @A2



PROPOSED EAST ELEVATION
SCALE 1:100 @A2

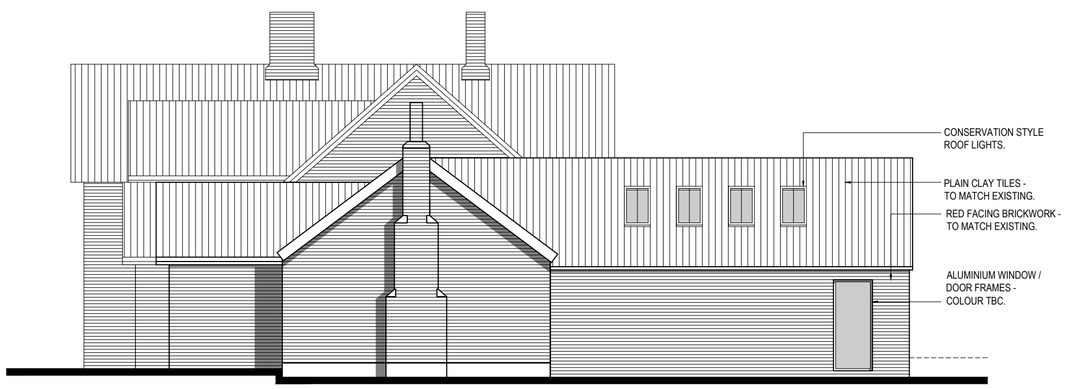

PROPOSED NORTH ELEVATION
SCALE 1:100 @A2

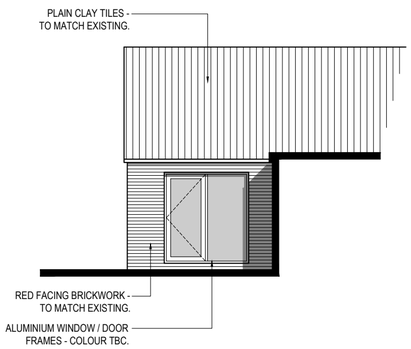

PROPOSED ELEVATION A
SCALE 1:100 @A2

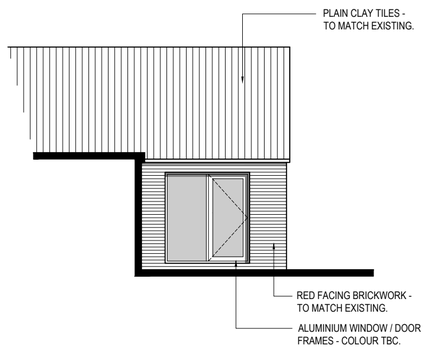

PROPOSED ELEVATION B
SCALE 1:100 @A2

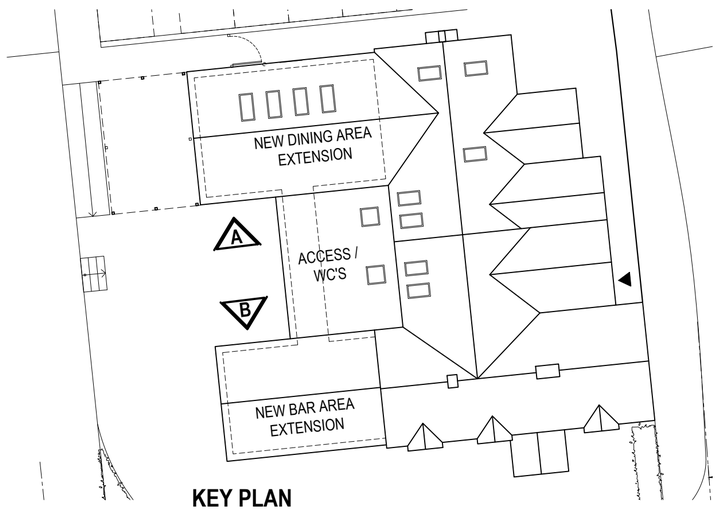

KEY PLAN
SCALE 1:NTS @A2

REVISION	DATE	DESCRIPTION	DRAWN	CHECKED
004	16/07/24	Drawing re-issued.	SP	GP
003	05/07/23	Roof lights added to existing pub.	SP	GP
002	31/03/22	Design amendments.	SP	GP
001	20/02/22	Initial drawing issue.	SP	GP

DRAWING STATUS
PLANNING APPLICATION

TDR DESIGN SERVICES
THE OLD COTTAGE, MAIN STREET, KIRK IRETON, DERBYSHIRE DE6 3LD
T 01335 372 812
M 07970 422 055
E info@tdr-designservices.com
W www.tdr-designservices.com

CLIENT
The Coach at Horsley Limited

PROJECT TITLE
Proposed Alterations
Coach and Horses, Horsley Village

DRAWING TITLE
Proposed Elevations (Pub)

PROJECT NUMBER	DRAWING NUMBER	REVISION
20841-01	01-302	004

SCALE	DRAWN BY	CHECKED BY	DATE
1:100 @A2	SP	GP	20/02/22

COPYRIGHT © TDR DESIGN SERVICES LIMITED 2022. ALL RIGHTS RESERVED.