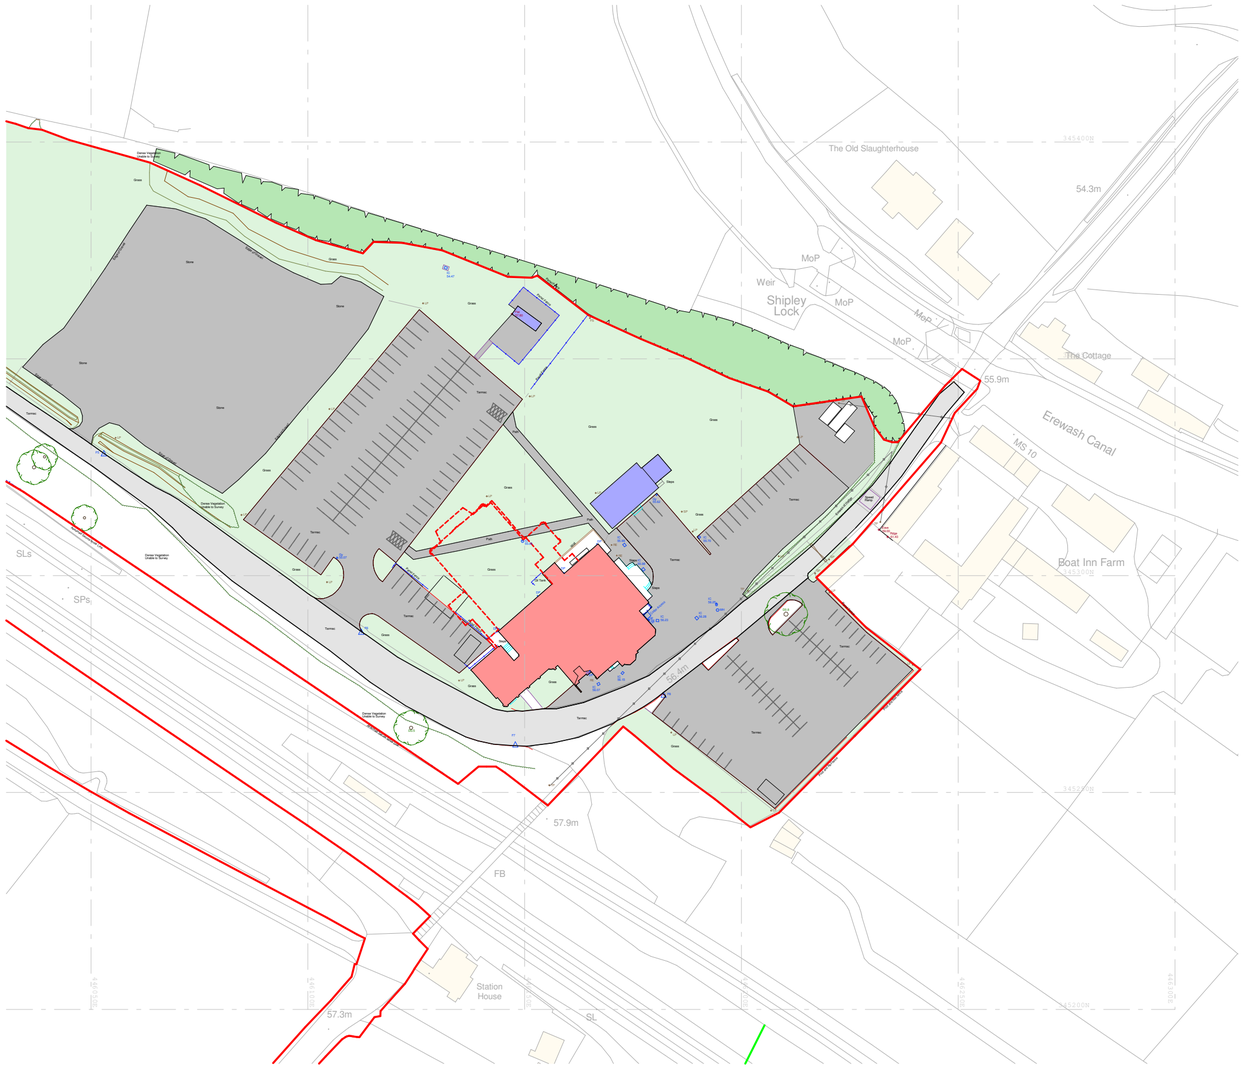

Site Block Plan as Existing
1 : 1000



Site Block Plan as Proposed
1 : 1000

Scale 1:2000 @ A4

0m 50m 100m

North

Rev	Date	Drawn	Description
A	20/06/2024	CgH	Revised following meeting with Planning Officer on 13/06/2024

ctd architects
Clerk Bank House
Clerk Bank
LEEK
Staffordshire
ST13 5HE
t : 01538 373477 e : info@ctdarchitects.co.uk
f : 01538 386503 w : www.ctdarchitects.co.uk

ctd architects © 2024
- This drawing is copyright.
- All dimensions to be checked on site before proceeding.
- Contractor must notify the architect of any discrepancies before proceeding.
- Contractor to check/adjust dimensions of new work to suit existing conditions. Do not assume existing structure or details are plumb, square or level.
- All drawings to be read in conjunction with all other consultants drawings and specs.

Client: Ensarb Estates

Project: The Boat Inn
Shipley Gate | Eastwood | Nottingham | NG16 3JE

Title: Site Block Plan as Extg & as Prpd - Area/Volume Calculations June 2024

Scale	Size	Drawn	Chk'd	Date
1 : 1000	A2	CgH	KL	22/04/24

Status: PLANNING

Job No.	Drawing No	Rev.
2208	AL34	A