
Notes:

© Crown Copyright 2007. All rights reserved. Licence number 100020449

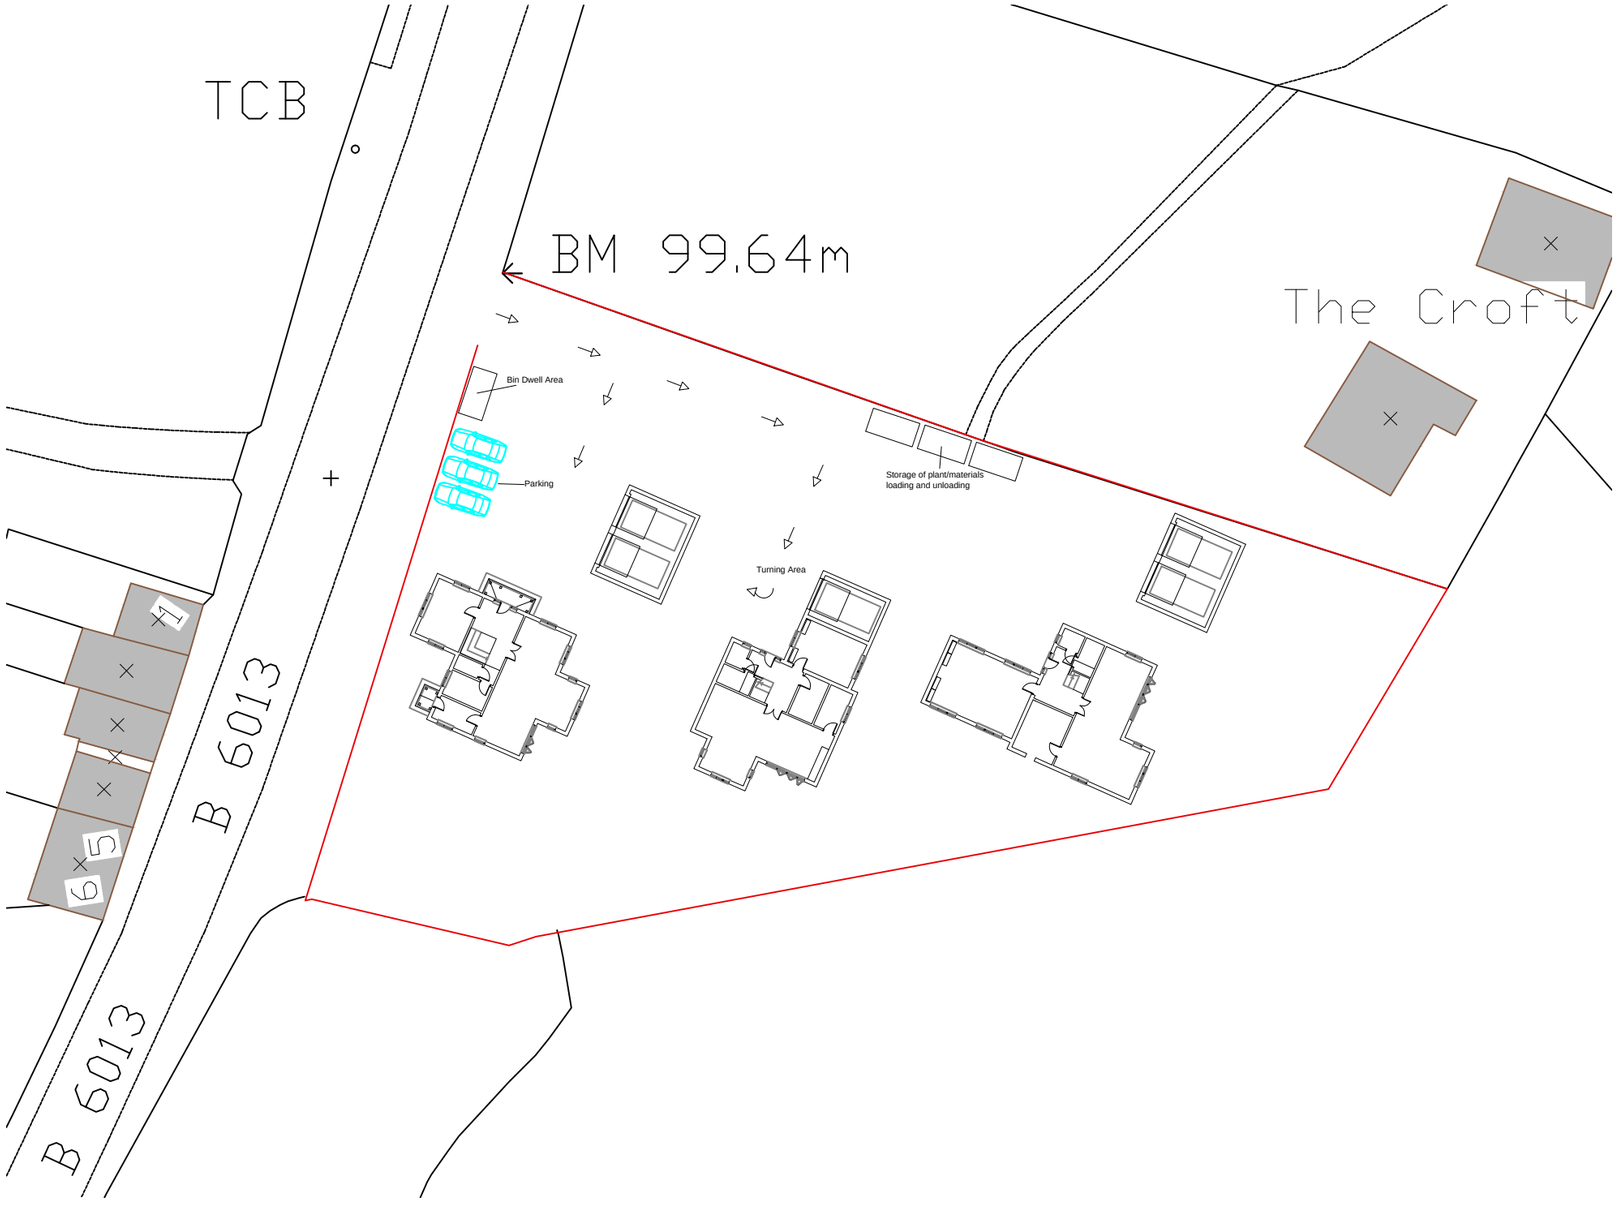

Rev. No	Date	Revision	Drawn by

Client

Mr & Mrs Cattermole

Chesterfield Road
Oakerthorpe
Derbyshire DE55 7LN

Project

Proposed New Dwellings

Drawing

Block Plan

Cattermole Contractors Ltd

Market Place
Codnor
Derbyshire
DE5 9QA
Tele:- 01773 743905
Fax:- 01773 570004

Scale	Date Drawn	Drawn by	Checked by
1/500	30-08-2022	D.H	P.C

DRAWING NUMBER:	Job No	Reg No	Rev No	Status
	28/20	10		I

I Status for Information / for Construction

CAD File Name: