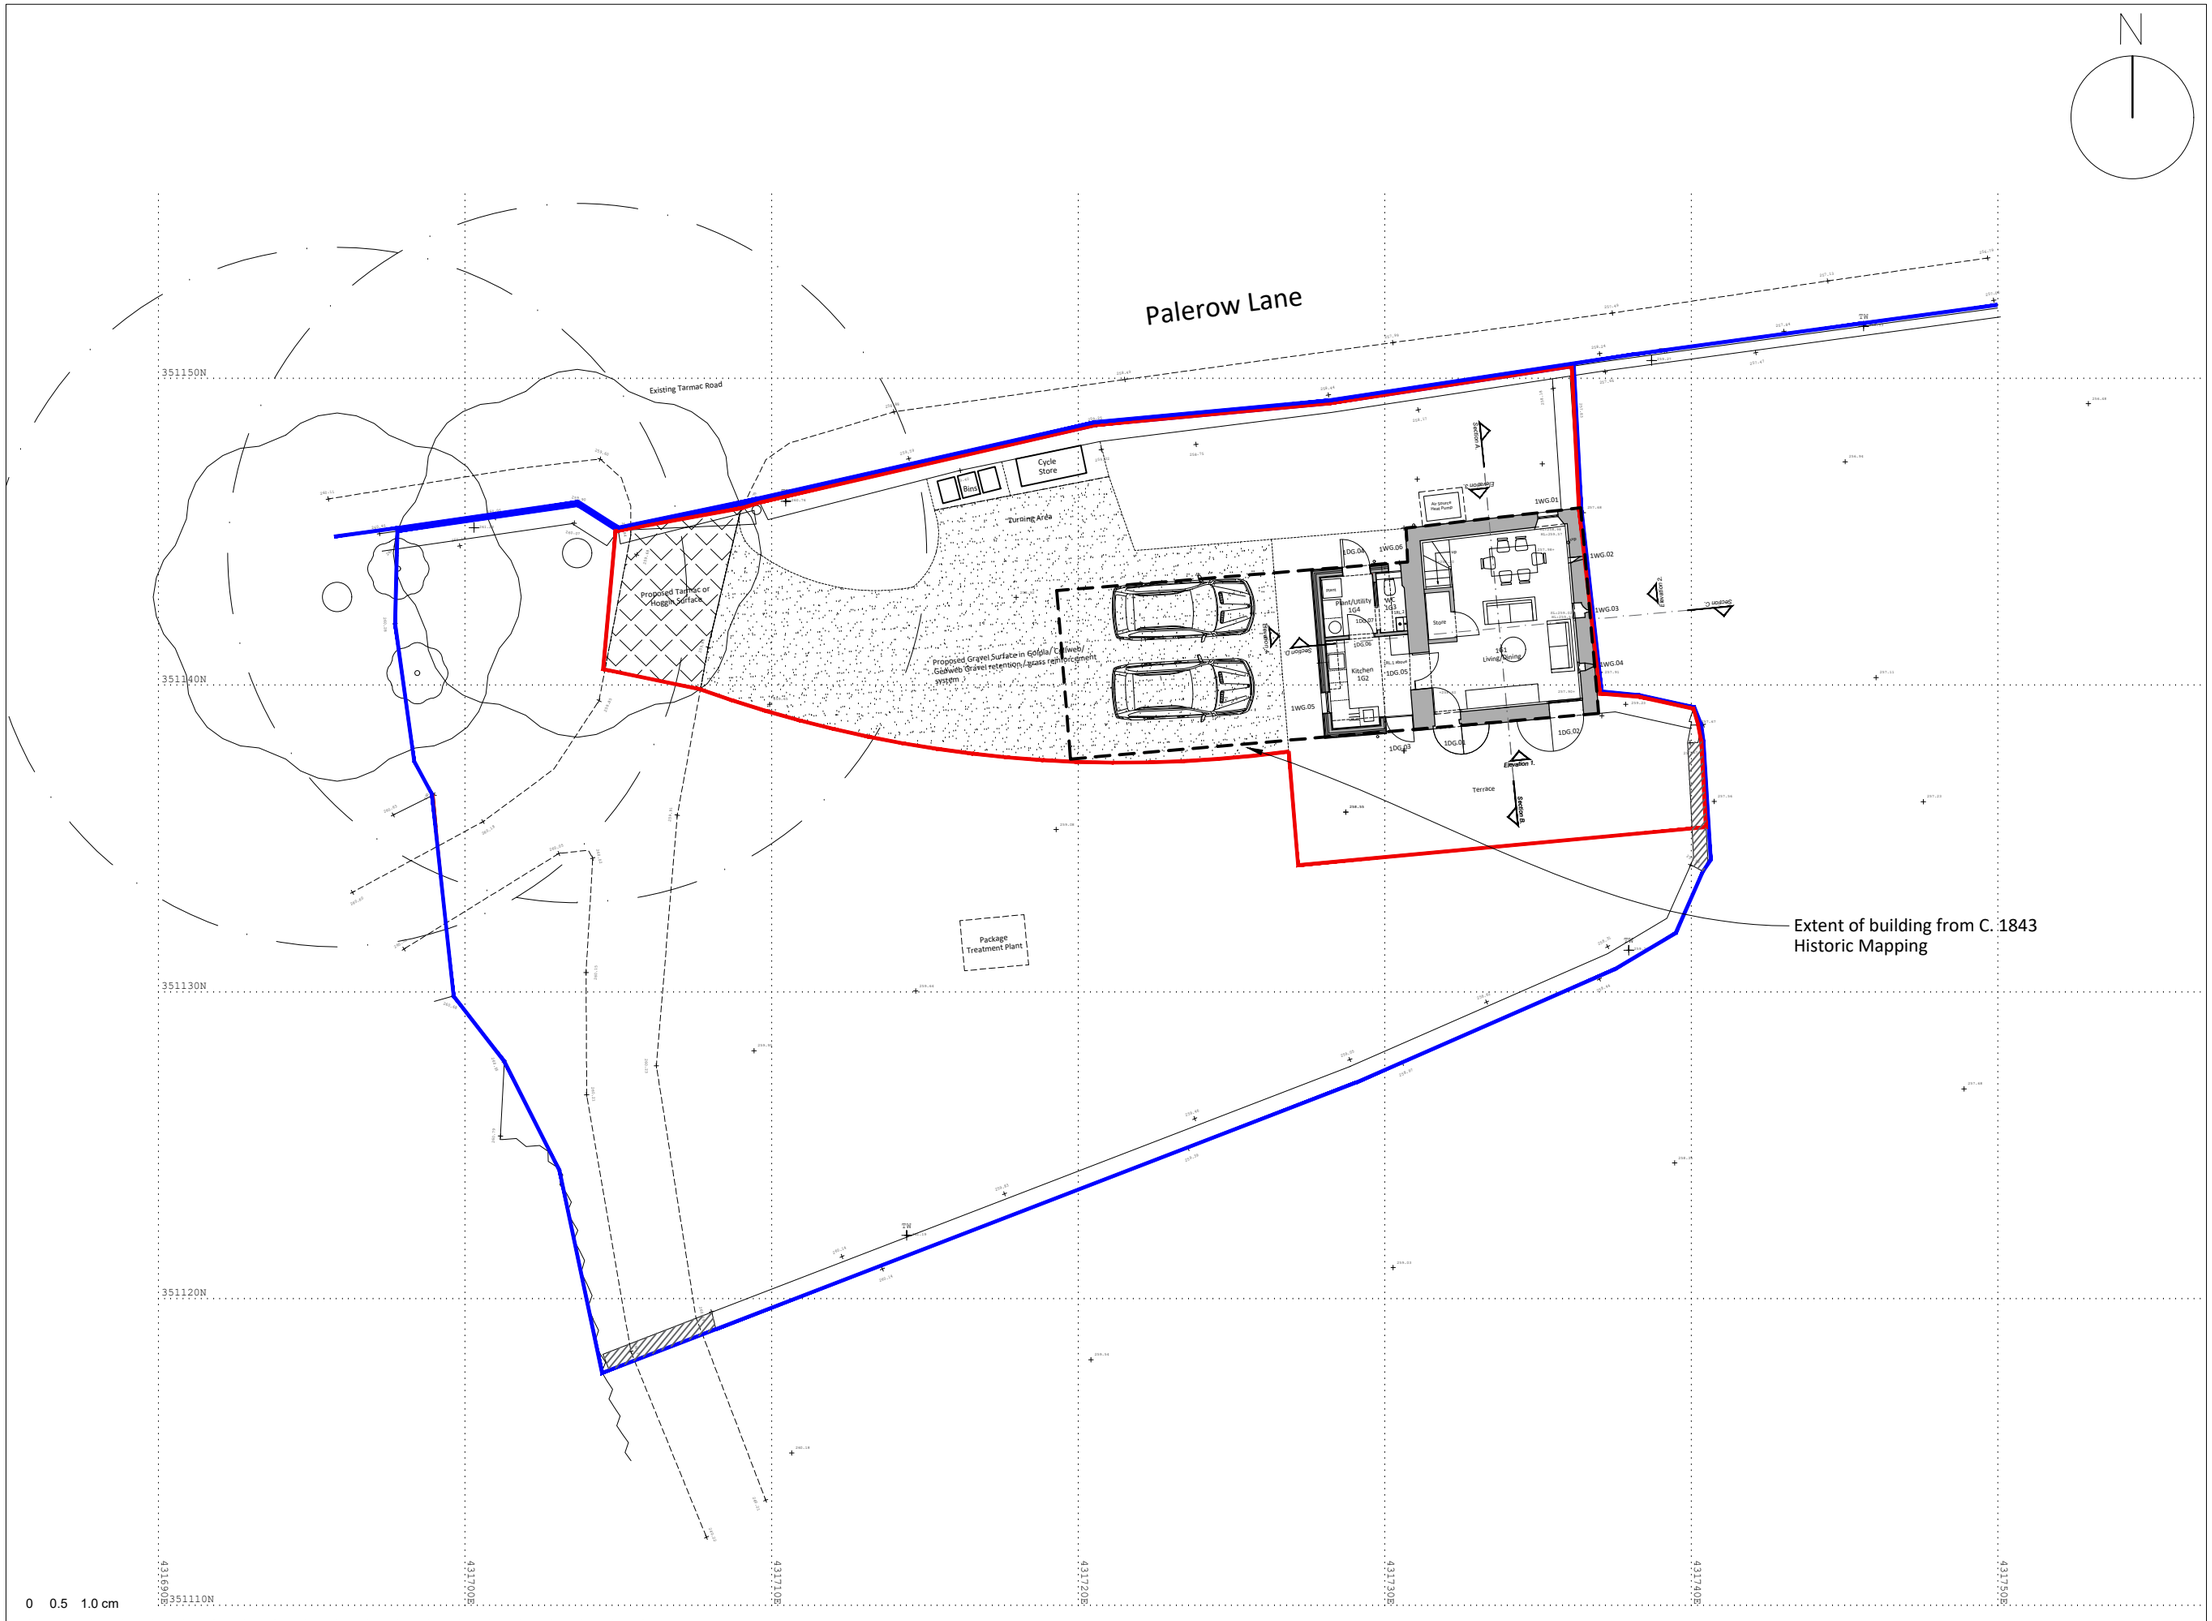

Ordnance Survey, (c) Crown Copyright 2023. All rights reserved. Licence number 100030994

BENCH
ARCHITECTS

23 TERRACE ROAD
BUXTON
DERBYSHIRE
SK17 6DU
TEL: 01298-23991
info@bencharchitects.co.uk

ARCHITECTURE
HISTORIC BUILDING REPAIR
THE AUTHENTIC INTERIOR

PROJECT:

Palerow Barn
Palerow Lane
Shottle, Belper
Derbyshire
DE56 2DQ

CLIENT:

Chatsworth Settlement Trustrees

SUBJECT:

PROPOSED
PLOT 1- PALEROW BARN - BUILDING EXTENT C. 1843 PLAN

PLANNING

DRAWING NO:

21223-P-1050.1 B

DATE:

February 2023

Revisions:
Planning Issue 06.02.23.
A: Residential Curtilage Green-Line added. Planning Issue 06.08.24.
B: Red & Blue Lines amended. Planning Issue 19.09.24.

SCALE:

1:200 @ A3

©This drawing and the building works depicted are the copyright of the Architect and may not be reproduced without written permission.