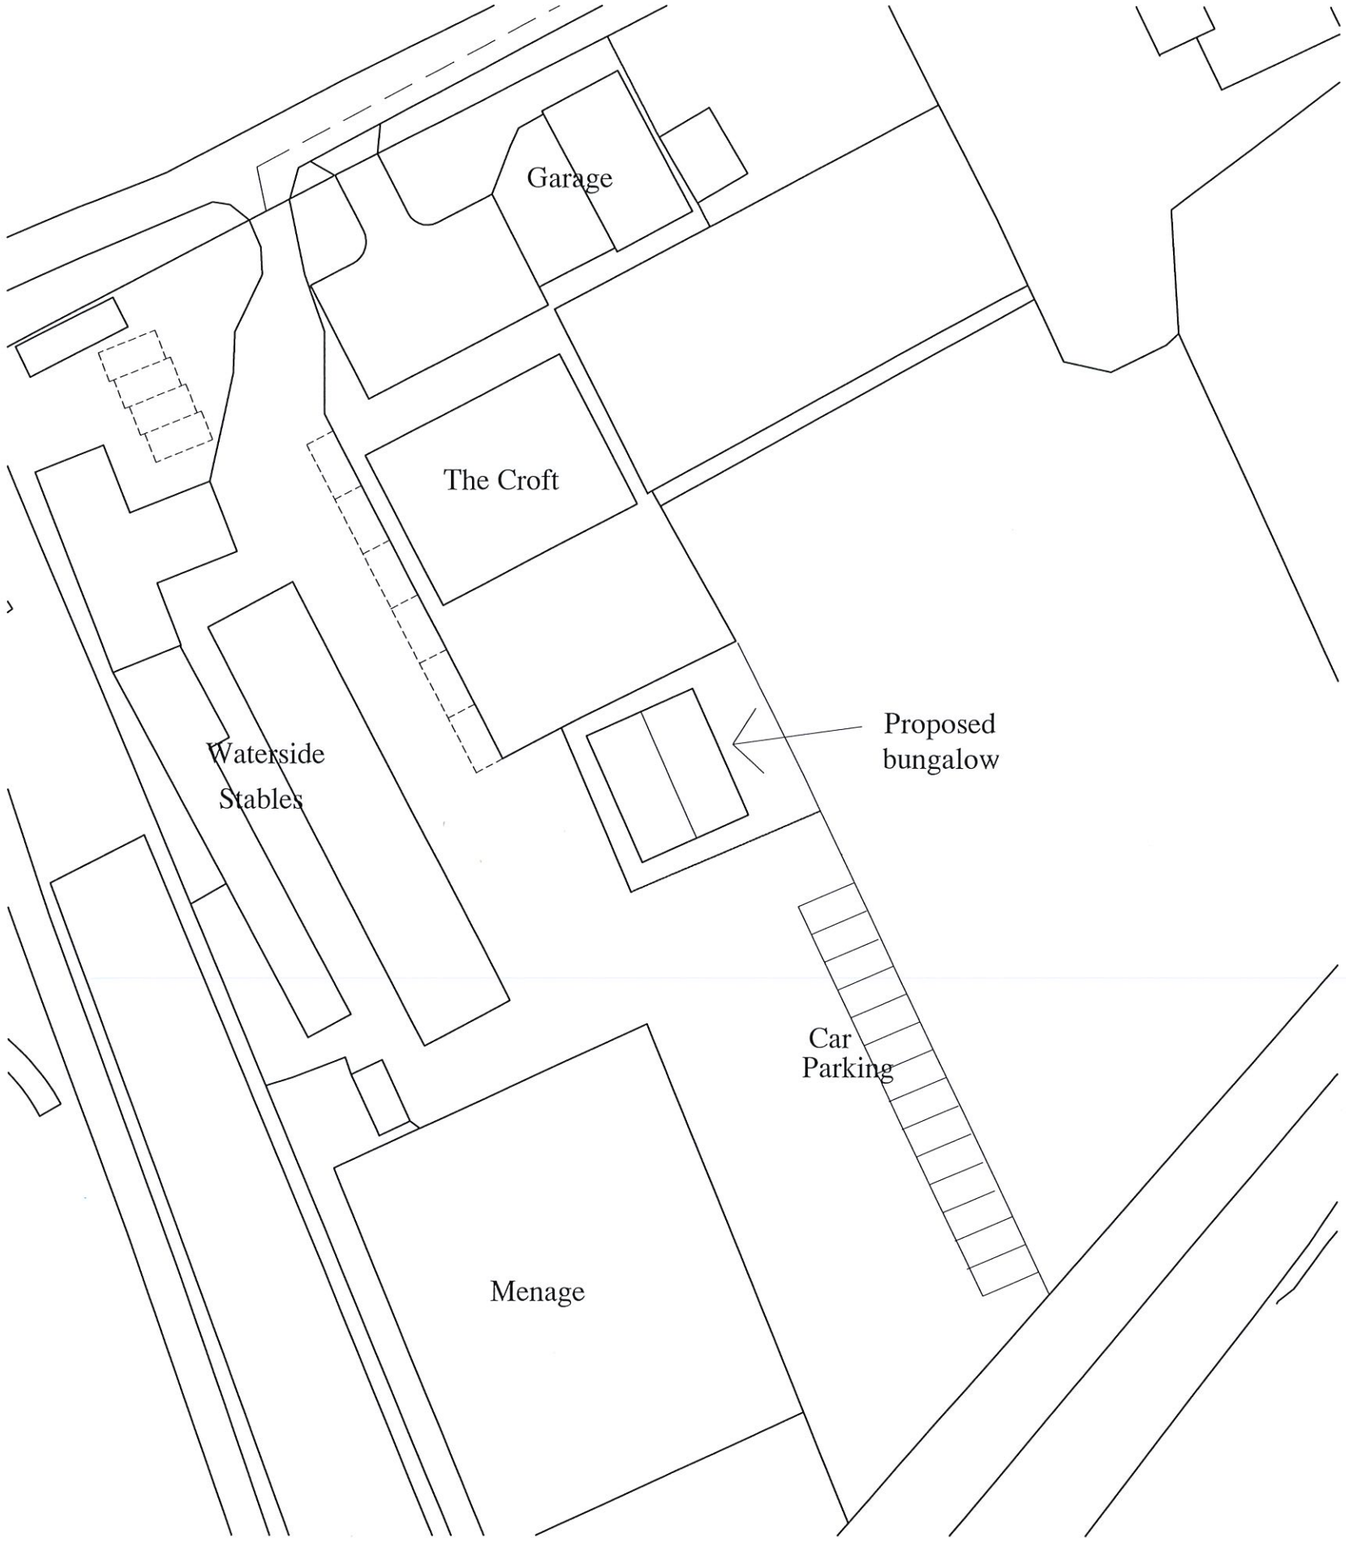

Block Plan Scale 1 : 500

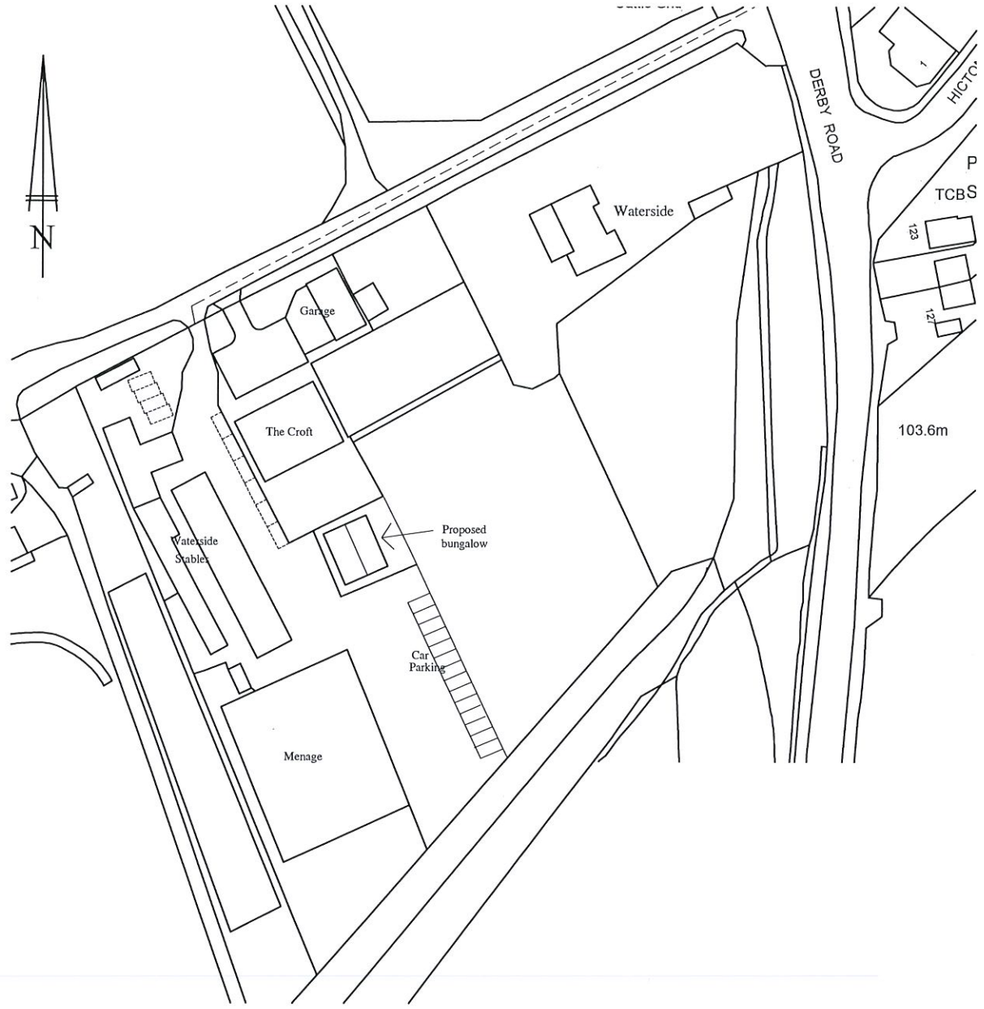

Location Plan Scale 1 : 1250

NTR Design
& Build Limited

NTR Design & Build limited
212a Derby Road
Swanwick
Derbys DE55 1AD
Telephone 07966 432317
Fax 01773 609233
Email - ntrdesign@btinternet.com

Project Title

Waterside Stables, Derby Road,
Swanwick, Derbys. DE55 1AD

Drawing

Alternative Siting of Accommodation
Proposed Stable Managers Accommodation
Block Plan & Location Plan

Scale	Drawn By	Revision
1:500 1:1250	NTR	
Date	Drawing No	
August 2024	JR101/07/23	

HM Land Registry
Official copy of
title plan

Title number **DY357411**
Ordnance Survey map reference **SK4052NW**
Scale **1:2500**
Administrative area **Derbyshire : Amber Valley**

©Crown Copyright. Produced by HM Land Registry. Reproduction in whole or in part is prohibited without the prior written permission of Ordnance Survey. Licence Number 100026316

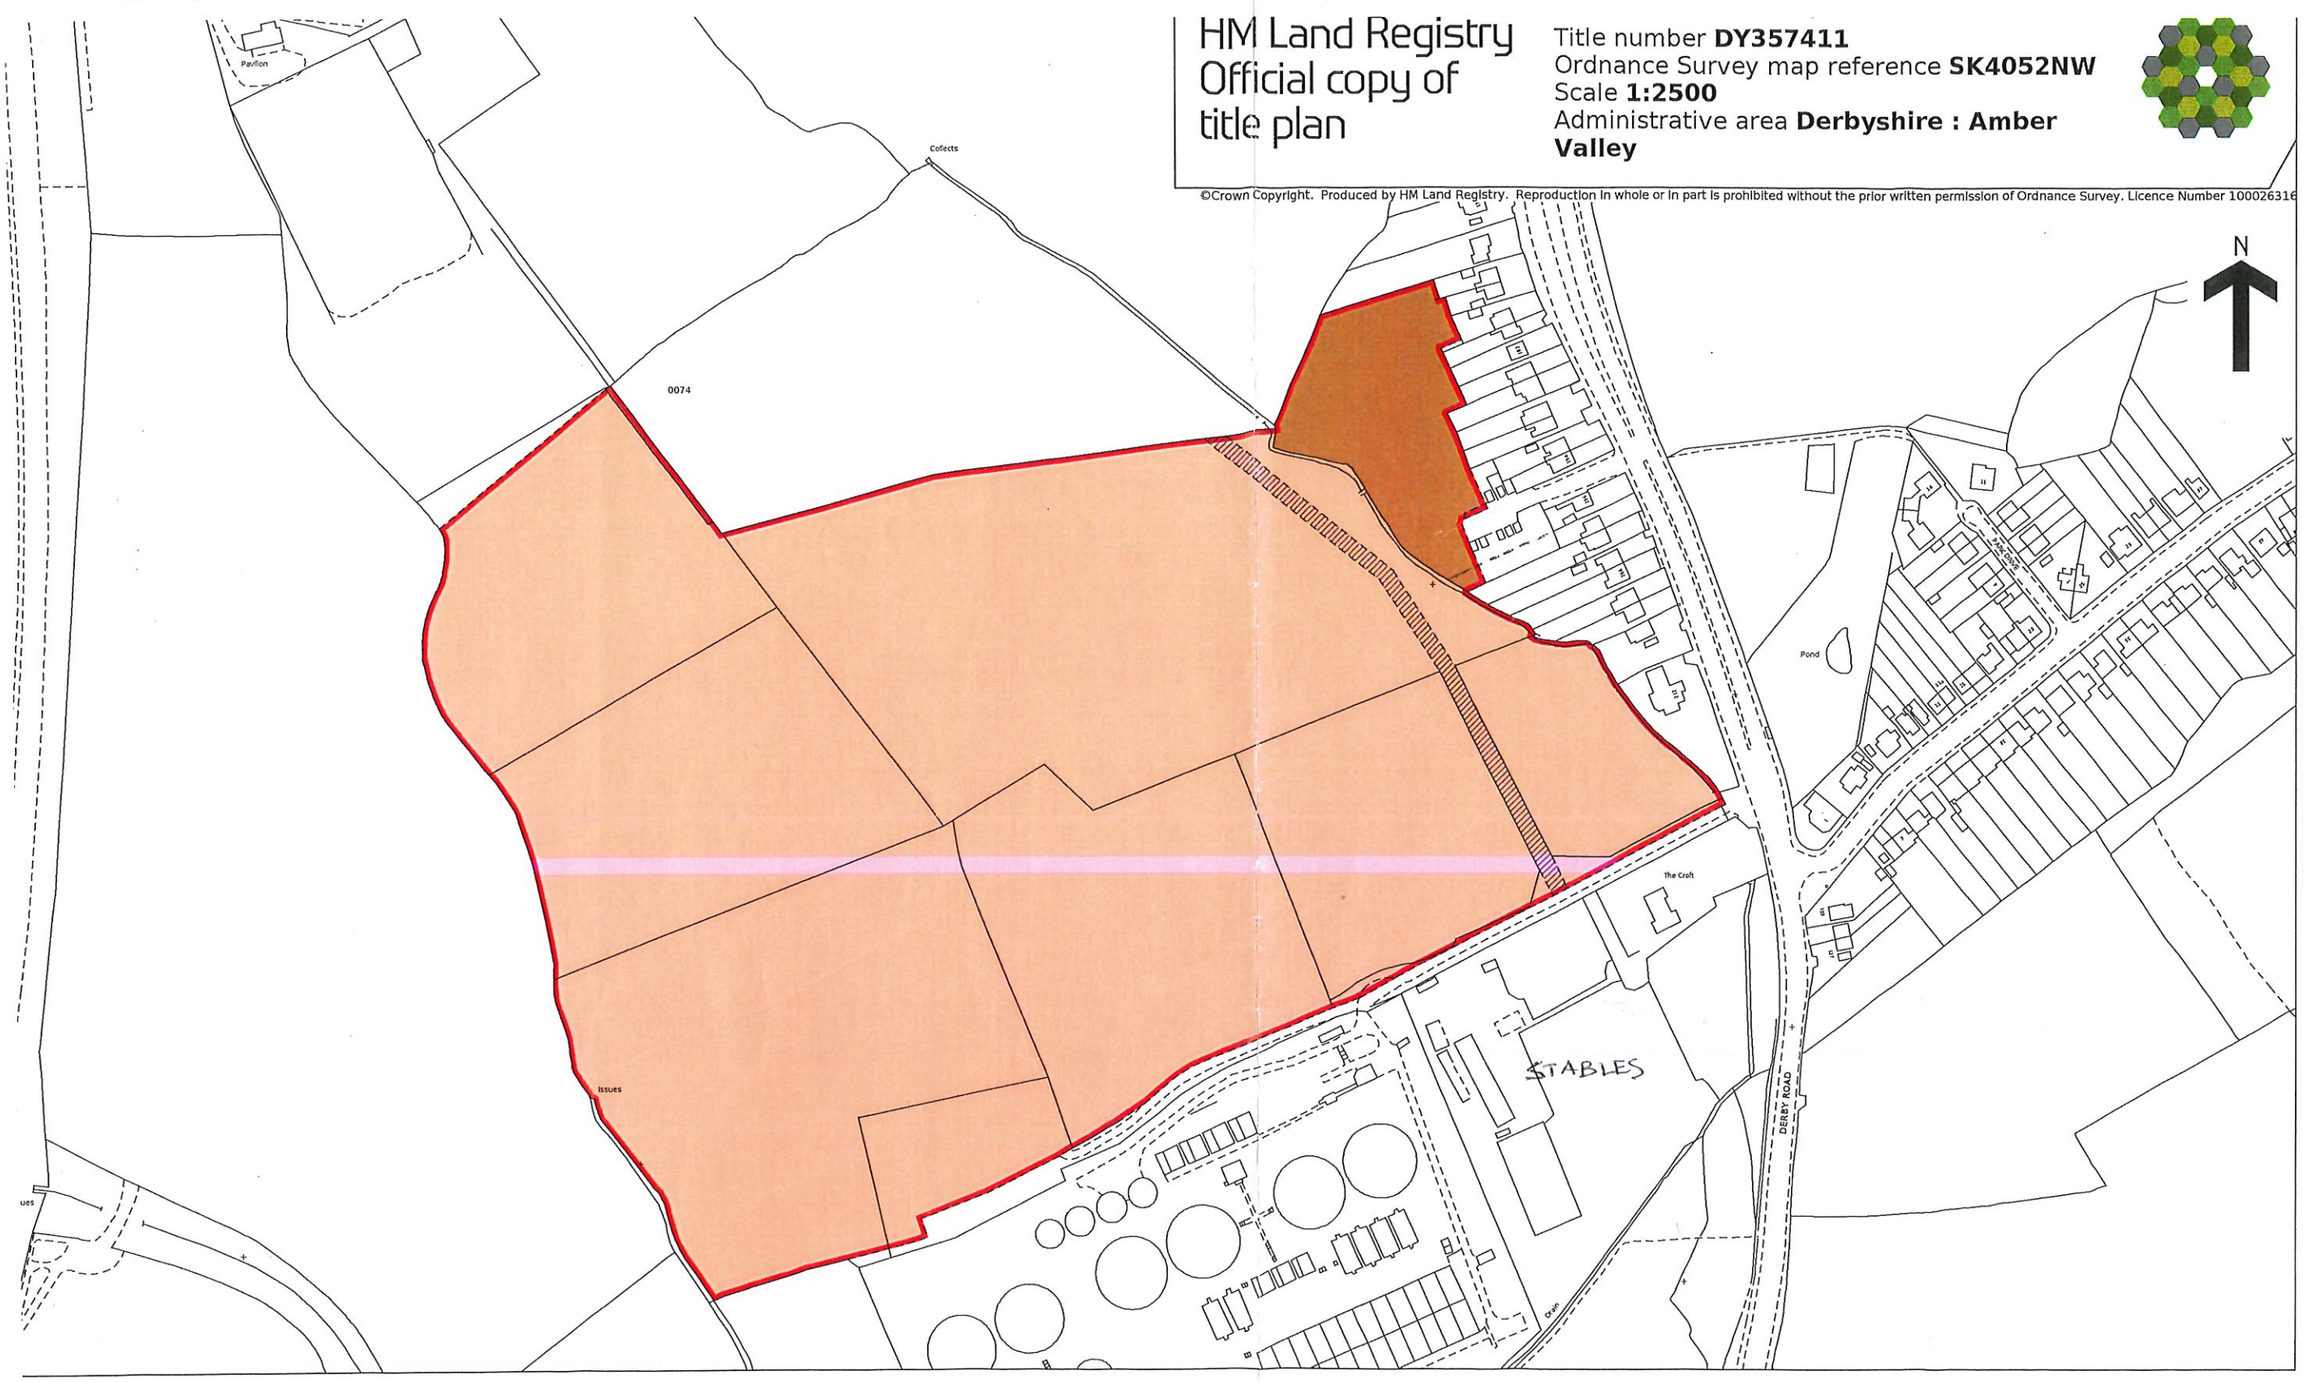

his official copy is incomplete without the preceding notes page.