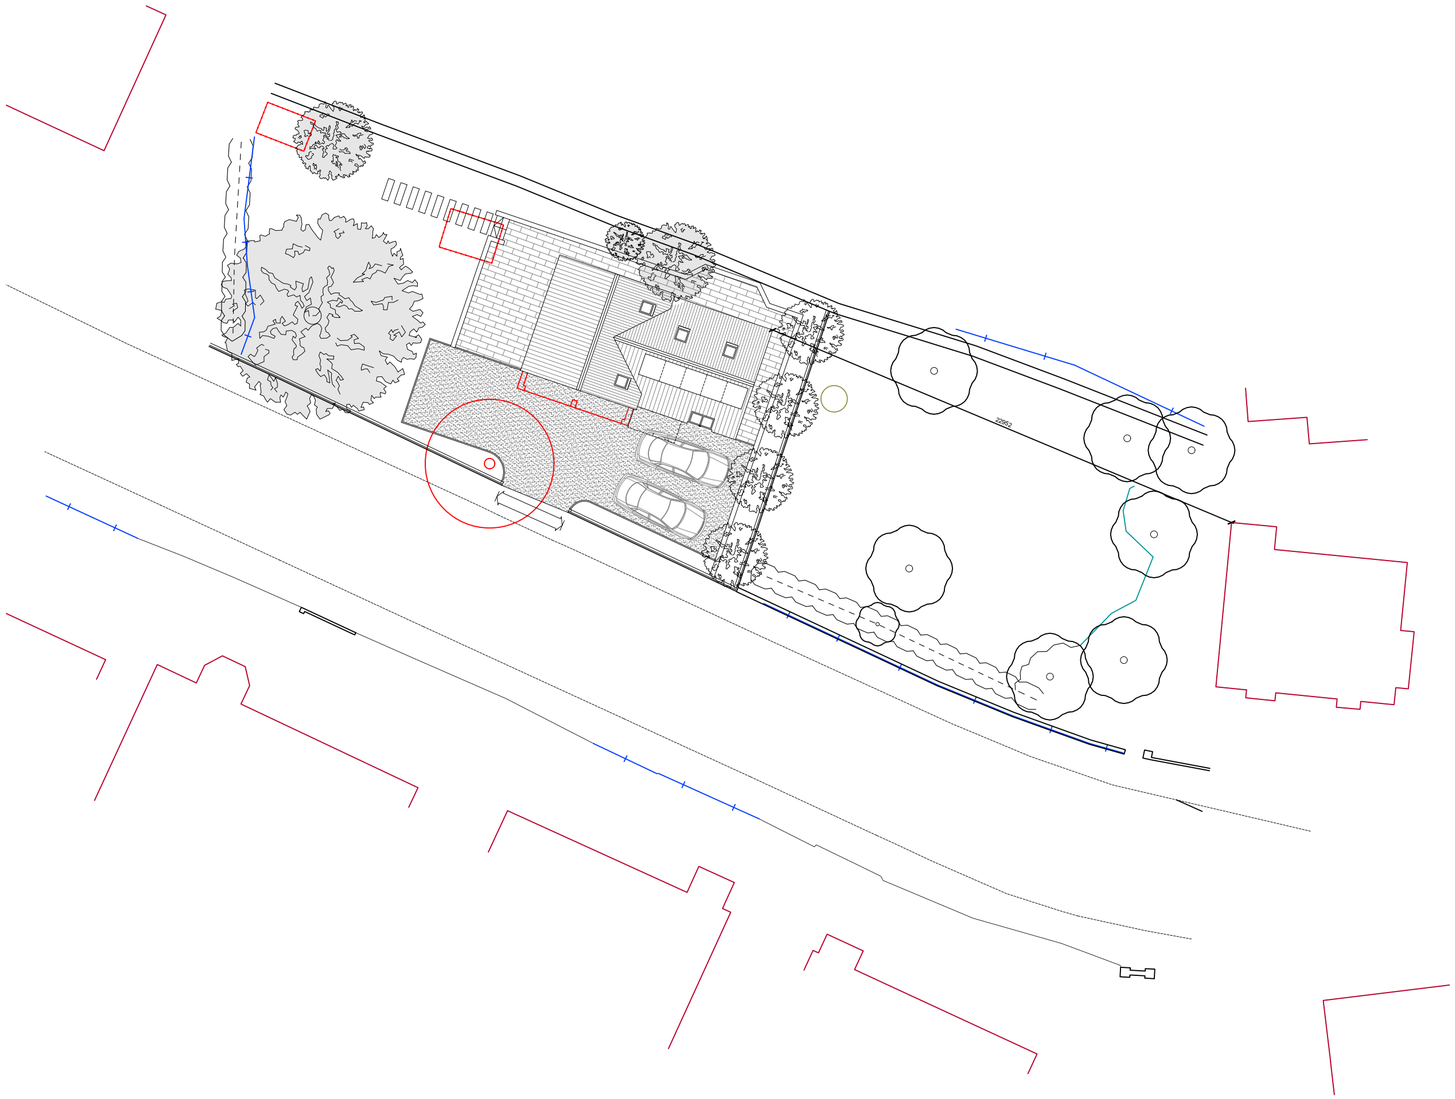


NOTES:
1. Insert note.

08 001 Overall Plan.
1:200

0 1 2 3 4 5
metres

1:100

FILE: *22-128 - Topographic - proposal - revised.dwg*

Rev.	Drawn	Comments	Date

Status Planning Application.

dkmy architects ltd
Davidson Keighley Marston Yat
a: 10 Spencer Road, Belper, Derbyshire DE56 1JY
e: info@dkmy.co.uk
m: 07847 328 233
w: www.dkmy.co.uk

PROJECT
Proposed detached house on land off Highwood Avenue, Belper.

CLIENT
A. Pedley

TITLE
Overall plan

DRAWN	CHECKED	
RjK	JR	
NUMBER	REVISION	ORIGINAL SIZE
22-128-08-20	/	A2
SCALE	DATE	
1:200	Oct. 24	