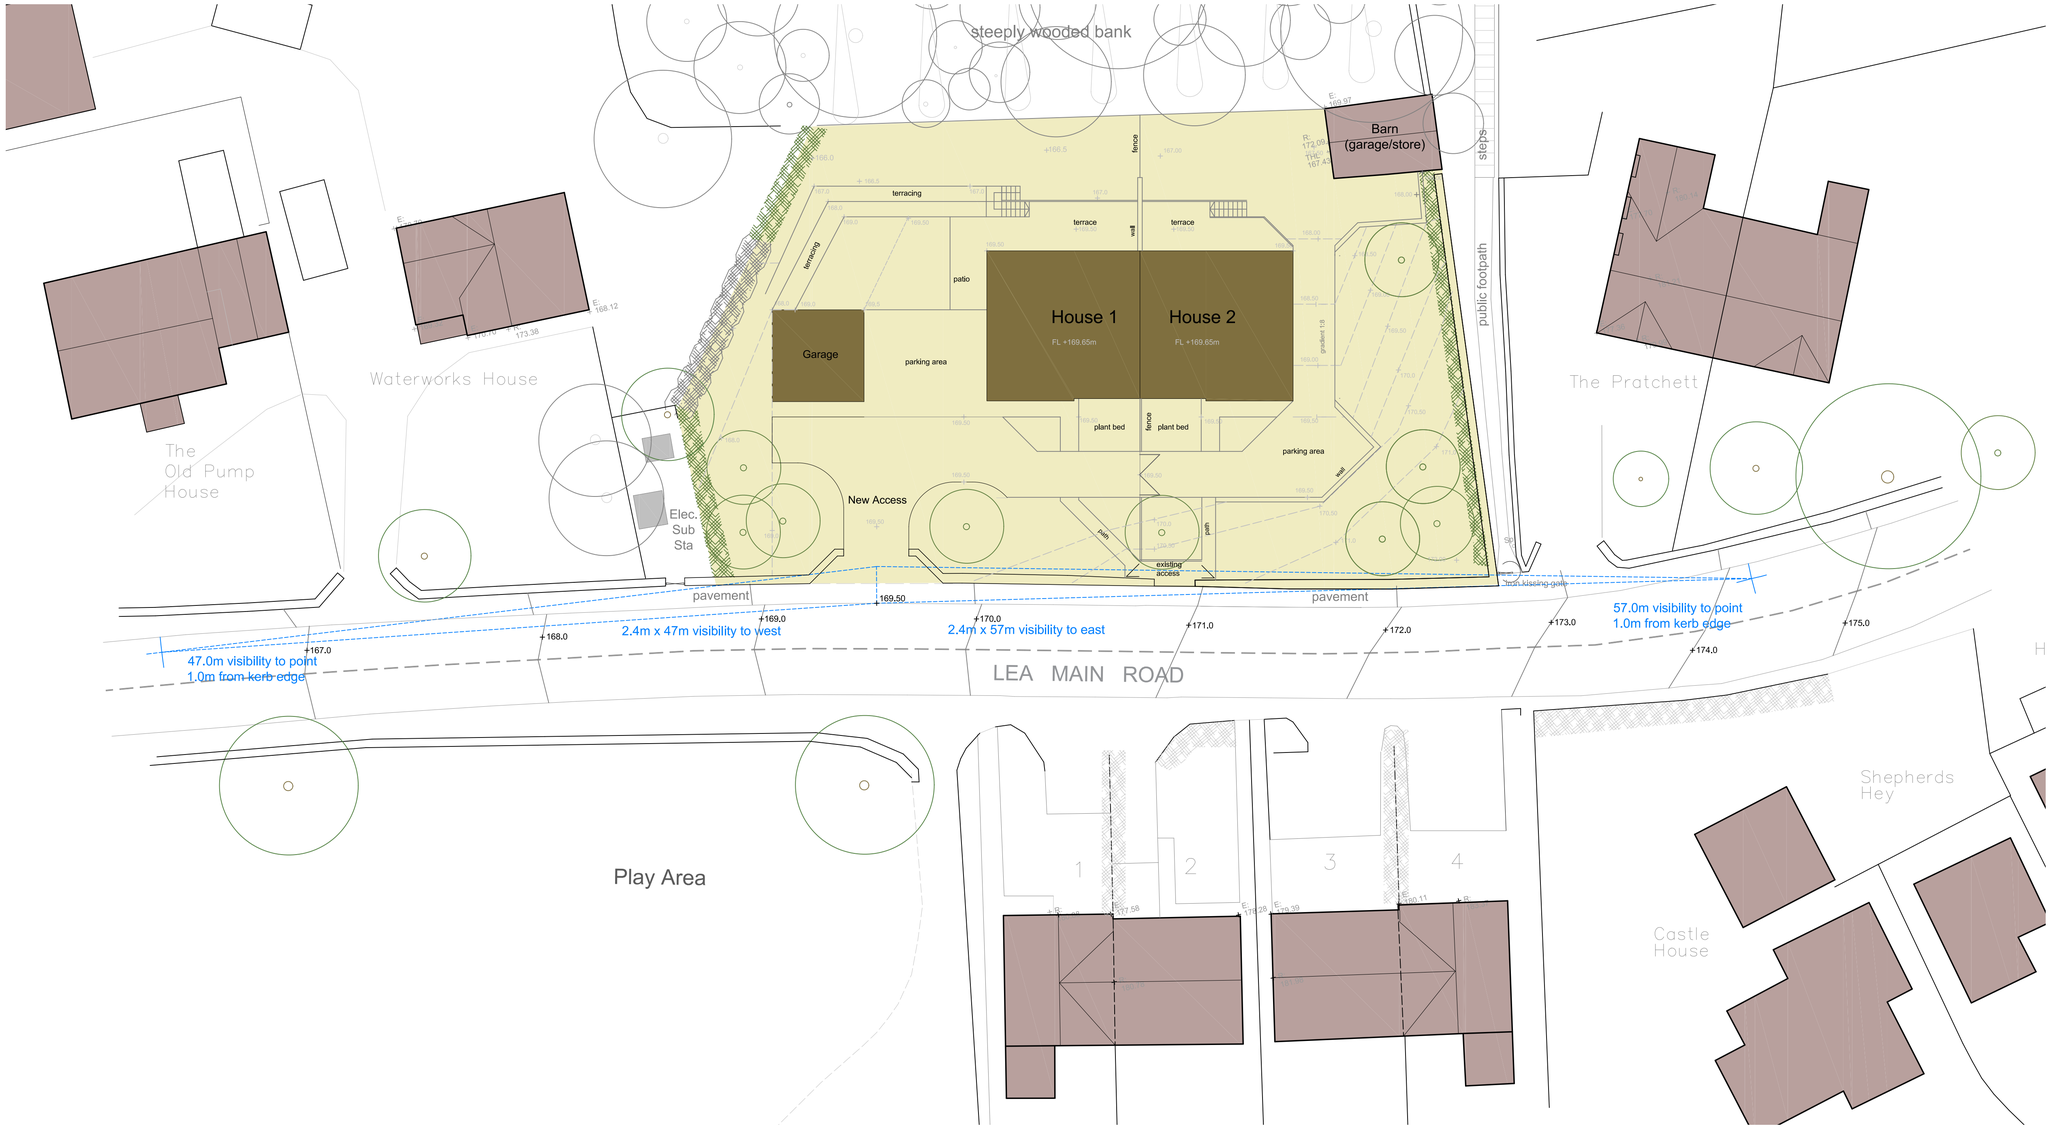

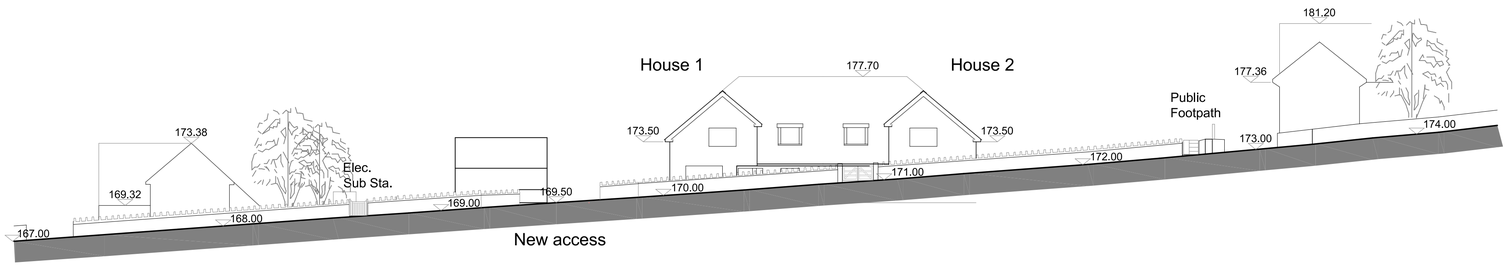

Street Elevation View

Scale 1:200 0 2 4 6 8 10 12 14 16 18 20 Metres

Rev.	Date	Note
C	29/04/25	Revised Design Semi-detached
B	09/08/21	Planning Application Issue
A	29/07/21	Garage

Project

Two New Houses

Address

Waterworks House
Lea
Matlock

Drawing

Proposed Site Plan & Street Elevation

Ref No.	Project	Dwg	Rev
1811-03-C			

Scale	Size
1:200	A1

Kevin Bradbury Architects
RIBA Chartered
2B Cromford Creative
Mill Lane
Cromford
DE4 3RQ
01629 343049
richard@kevinbradburyarchitects.co.uk

This drawing and design is copyright and must not be reproduced in part or in whole without prior written consent. Contractors must verify all dimensions on site before commencing work or preparing shop drawings.