V 1.8

SITE LOCATION



Reproduced by permission of Ordnance Survey on behalf of the Controller of His Majesty's Stationery Office All rights reserved. © Crown Copyright and database rights 2025. OS AC0000813445

SITE AREA PLAN

0 1:50,000 1km 2



SITE PHOTOGRAPH

N

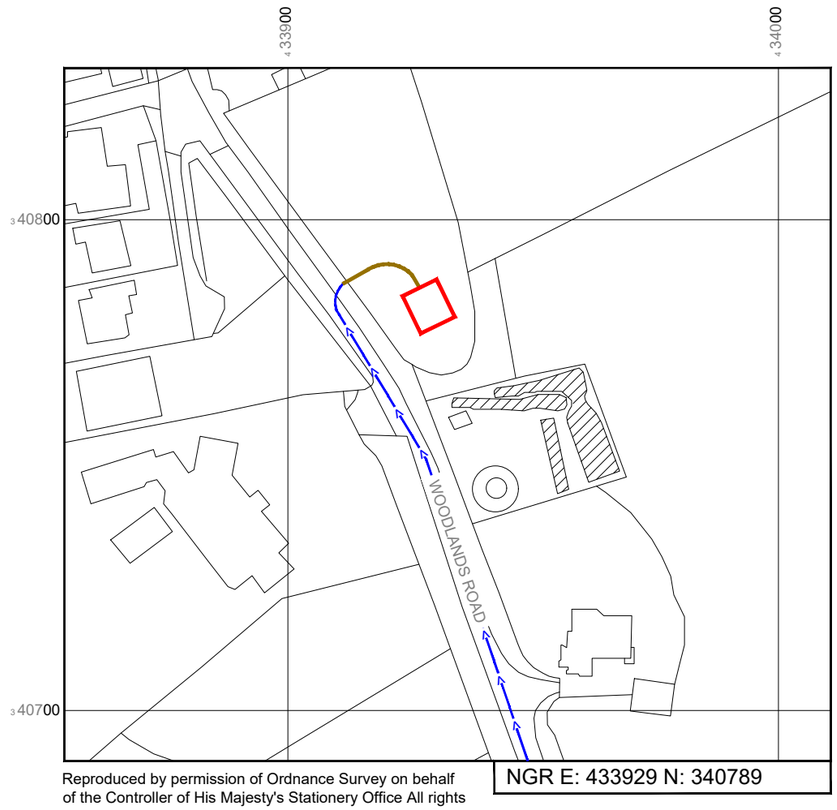

NGR E: 433929 N: 340789

Reproduced by permission of Ordnance Survey on behalf of the Controller of His Majesty's Stationery Office All rights reserved. © Crown Copyright and database rights 2025. OS AC0000813445

SITE LOCATION PLAN

0 1:1250 25m 50

GOOGLE MAPS QR CODE

GOOGLE MAPS - https://maps.app.goo.gl/EY8zugWWaSmh7voo8

GOOGLE STREETVIEW - https://maps.app.goo.gl/gQdsRhsNKGj4WCq37

NOTES:

1. ALL DIMENSIONS IN MM UNLESS OTHERWISE NOTED.

DIRECTIONS TO SITE:
Head North on M1. At Junction 25, exit onto Brian Clough Way. A52 toward Derby. Continue on The Upas. Take A6 to Woodland Road. At the roundabout, take the 2nd exit onto Eastgate/The Upas. Use the middle lane to turn slightly right onto The Upas. Continue onto Street Alkmund's Way/A601. Use the 2nd from the left lane to take the A6 ramp to Matlock/Allestree/Quarndon/Duffield/University. Continue onto King Street/A6. Keep right to continue on West Avenue/A6. At Palm Ct Island, take the 2nd exit onto Kings Croft. Continue onto Robincroft Road. Turn right onto Cornhill. Turn left onto W Bank Road. Turn right onto Woodland Road. Destination will be on the right.

Site Provider's Property Boundary:

Access Route To Site:

Access Route:

Master:	MBNL / EE / H3G:	Project:	Purpose of Issue:	Issue:
M004	MBNL	NTQ	Detailed Design	C1
Date:	06/06/2025	Revision / Upgrade Description:		
Drawn:	Sanjay	First Issue : Detailed Design		
Checked:	Deepak			
Approved:	D. Beesley			
Master:	MBNL / EE / H3G:	Project:	Purpose of Issue:	Issue:
M003	MBNL	NTQ	Planning	C
Date:	25/11/2024	Revision / Upgrade Description:		
Drawn:	Bhavya	Third Issue : Minor Change		
Checked:	P. Houston			
Approved:	P. Houston			
Master:	MBNL / EE / H3G:	Project:	Purpose of Issue:	Issue:
M002	MBNL	NTQ	Planning	B
Date:	07/11/2024	Revision / Upgrade Description:		
Drawn:	Bhavya	Second Issue : Minor Change		
Checked:	Deepak			
Approved:	P. Houston			
Master:	MBNL / EE / H3G:	Project:	Purpose of Issue:	Issue:
M001	MBNL	NTQ	Planning	A
Date:	19/07/2024	Revision / Upgrade Description:		
Drawn:	Bhavya	First Issue : Planning		
Checked:	Vasim			
Approved:	D. Beesley			

Hutchison 3G UK Limited
Star House, 20 Grenfell Road
Maidenhead, SL6 1EH
Tel: 01628 765 000
Fax: 01628 765 001

H3G Base Station Information line:
0845 6043000
Available 8am-8pm Monday to Friday

Hatfield Business Park
Hatfield
Hertfordshire
AL10 9BW

Tel: 01707 315000
Fax: 01707 319001

Mobile Broadband Network Limited
Sixth Floor, Thames Tower, Station Road, Reading, RG1 1LX

telent

Site Name: ALLESTREE PARK

Site ID: 1726316

Address:
ALLESTREE PARK
FIELD SOUTH OF 33 WOODLANDS LANE
WOODLANDS ROAD
QUARND0N, DERBY
DE22 5JU

Title: 002 SITE LOCATION PLAN

Project: NTQ

Purpose of Issue: DETAILED DESIGN

EE Cell ID:	MBNL Cell ID:	3UK Cell ID:
37581	AMV057	DE1493

Master Drawing No: AMV057_37581_DE1493_MBNL_NTQ_DDD_C1 | Issue: C1

100mm
50mm
10mm

V 1.8

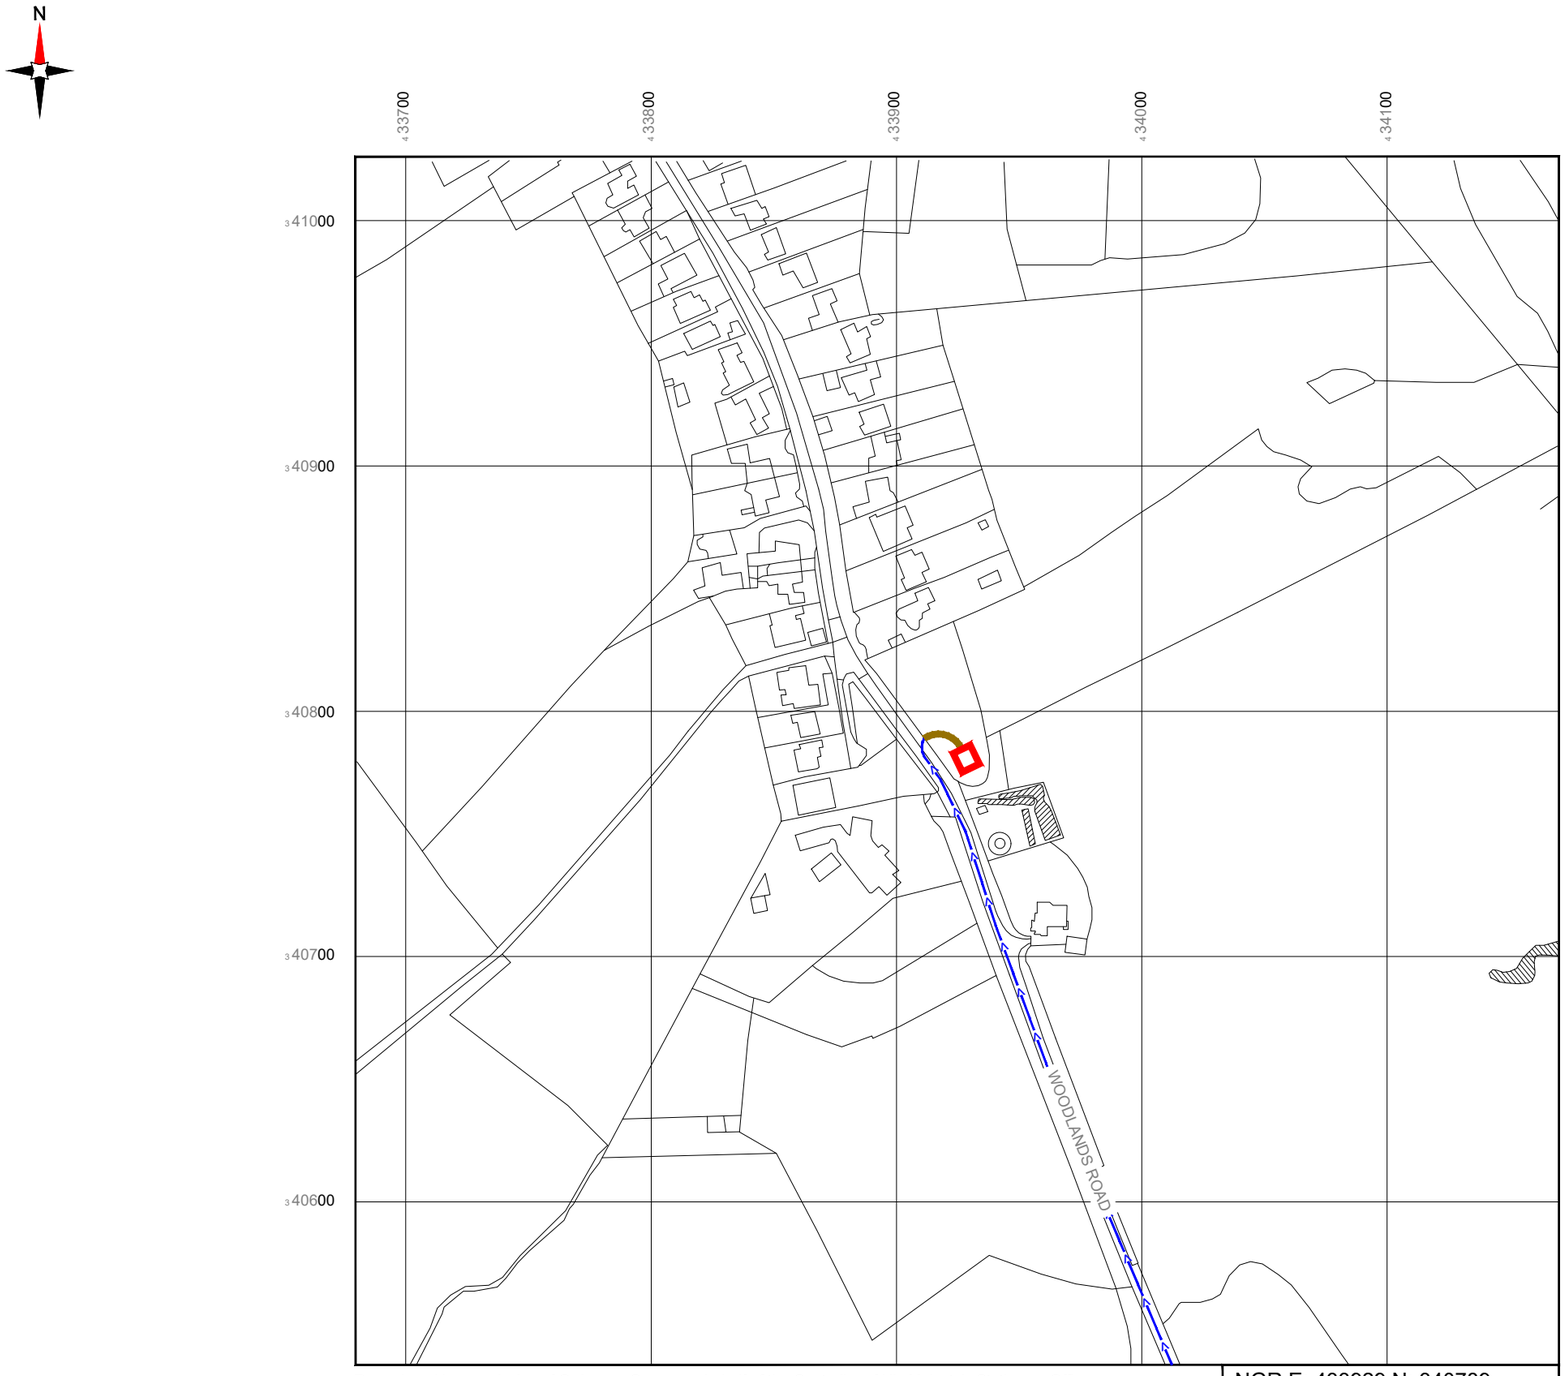

NGR E: 433929 N: 340789

Reproduced by permission of Ordnance Survey on behalf of the Controller of His Majesty's Stationery Office
All rights reserved. © Crown Copyright and database rights 2025. OS AC0000813445

SITE LOCATION PLAN

0 1:2500 50m 100

100mm
50mm
10mm

NOTES:

1. ALL DIMENSIONS IN MM UNLESS OTHERWISE NOTED.

DIRECTIONS TO SITE:
Head North on M1. At Junction 25, exit onto Brian Clough Way. A52 toward Derby. Continue on The Upas. Take A6 to Woodland Road. At the roundabout, take the 2nd exit onto Eastgate/The Upas. Use the middle lane to turn slightly right onto The Upas. Continue onto Street Alkmund's Way/A601. Use the 2nd from the left lane to take the A6 ramp to Matlock/Allestree/Quarndon/Duffield/University. Continue onto King Street/A6. Keep right to continue on West Avenue/A6. At Palm Ct Island, take the 2nd exit onto Kings Croft. Continue onto Robincroft Road. Turn right onto Cornhill. Turn left onto W Bank Road. Turn right onto Woodland Road. Destination will be on the right.

Site Provider's Property Boundary:

Access Route To Site:

Access Route:

Master:	MBNL / EE / H3G:	Project:	Purpose of Issue:	Issue:
M004	MBNL	NTQ	Detailed Design	C1
Date:	06/06/2025	Revision / Upgrade Description:		
Drawn:	Sanjay	First Issue : Detailed Design		
Checked:	Deepak			
Approved:	D. Beesley			
Master:	MBNL / EE / H3G:	Project:	Purpose of Issue:	Issue:
M003	MBNL	NTQ	Planning	C
Date:	25/11/2024	Revision / Upgrade Description:		
Drawn:	Bhavya	Third Issue : Minor Change		
Checked:	P. Houston			
Approved:	P. Houston			
Master:	MBNL / EE / H3G:	Project:	Purpose of Issue:	Issue:
M002	MBNL	NTQ	Planning	B
Date:	07/11/2024	Revision / Upgrade Description:		
Drawn:	Bhavya	Second Issue : Minor Change		
Checked:	Deepak			
Approved:	P. Houston			
Master:	MBNL / EE / H3G:	Project:	Purpose of Issue:	Issue:
M001	MBNL	NTQ	Planning	A
Date:	19/07/2024	Revision / Upgrade Description:		
Drawn:	Bhavya	First Issue : Planning		
Checked:	Vasim			
Approved:	D. Beesley			

Hutchison 3G UK Limited
Star House, 20 Grenfell Road
Maidenhead, SL6 1EH
Tel: 01628 765 000
Fax: 01628 765 001

H3G Base Station Information line:
0845 6043000
Available 8am-8pm Monday to Friday

Hatfield Business Park
Hatfield
Hertfordshire
AL10 9BW

Tel: 01707 315000
Fax: 01707 319001

Mobile Broadband Network Limited
Sixth Floor, Thames Tower, Station Road, Reading, RG1 1LX

telent

Site Name:
ALLESTREE PARK

Site ID:
1726316

Address:
ALLESTREE PARK
FIELD SOUTH OF 33 WOODLANDS LANE
WOODLANDS ROAD
QUARND0N, DERBY
DE22 5JU

Title:
002A SITE LOCATION PLAN

Project:
NTQ

Purpose of Issue:
DETAILED DESIGN

EE Cell ID:	MBNL Cell ID:	3UK Cell ID:
37581	AMV057	DE1493

Master Drawing No:
AMV057_37581_DE1493_MBNL_NTQ_DDD_C1

Issue:
C1

V 1.8

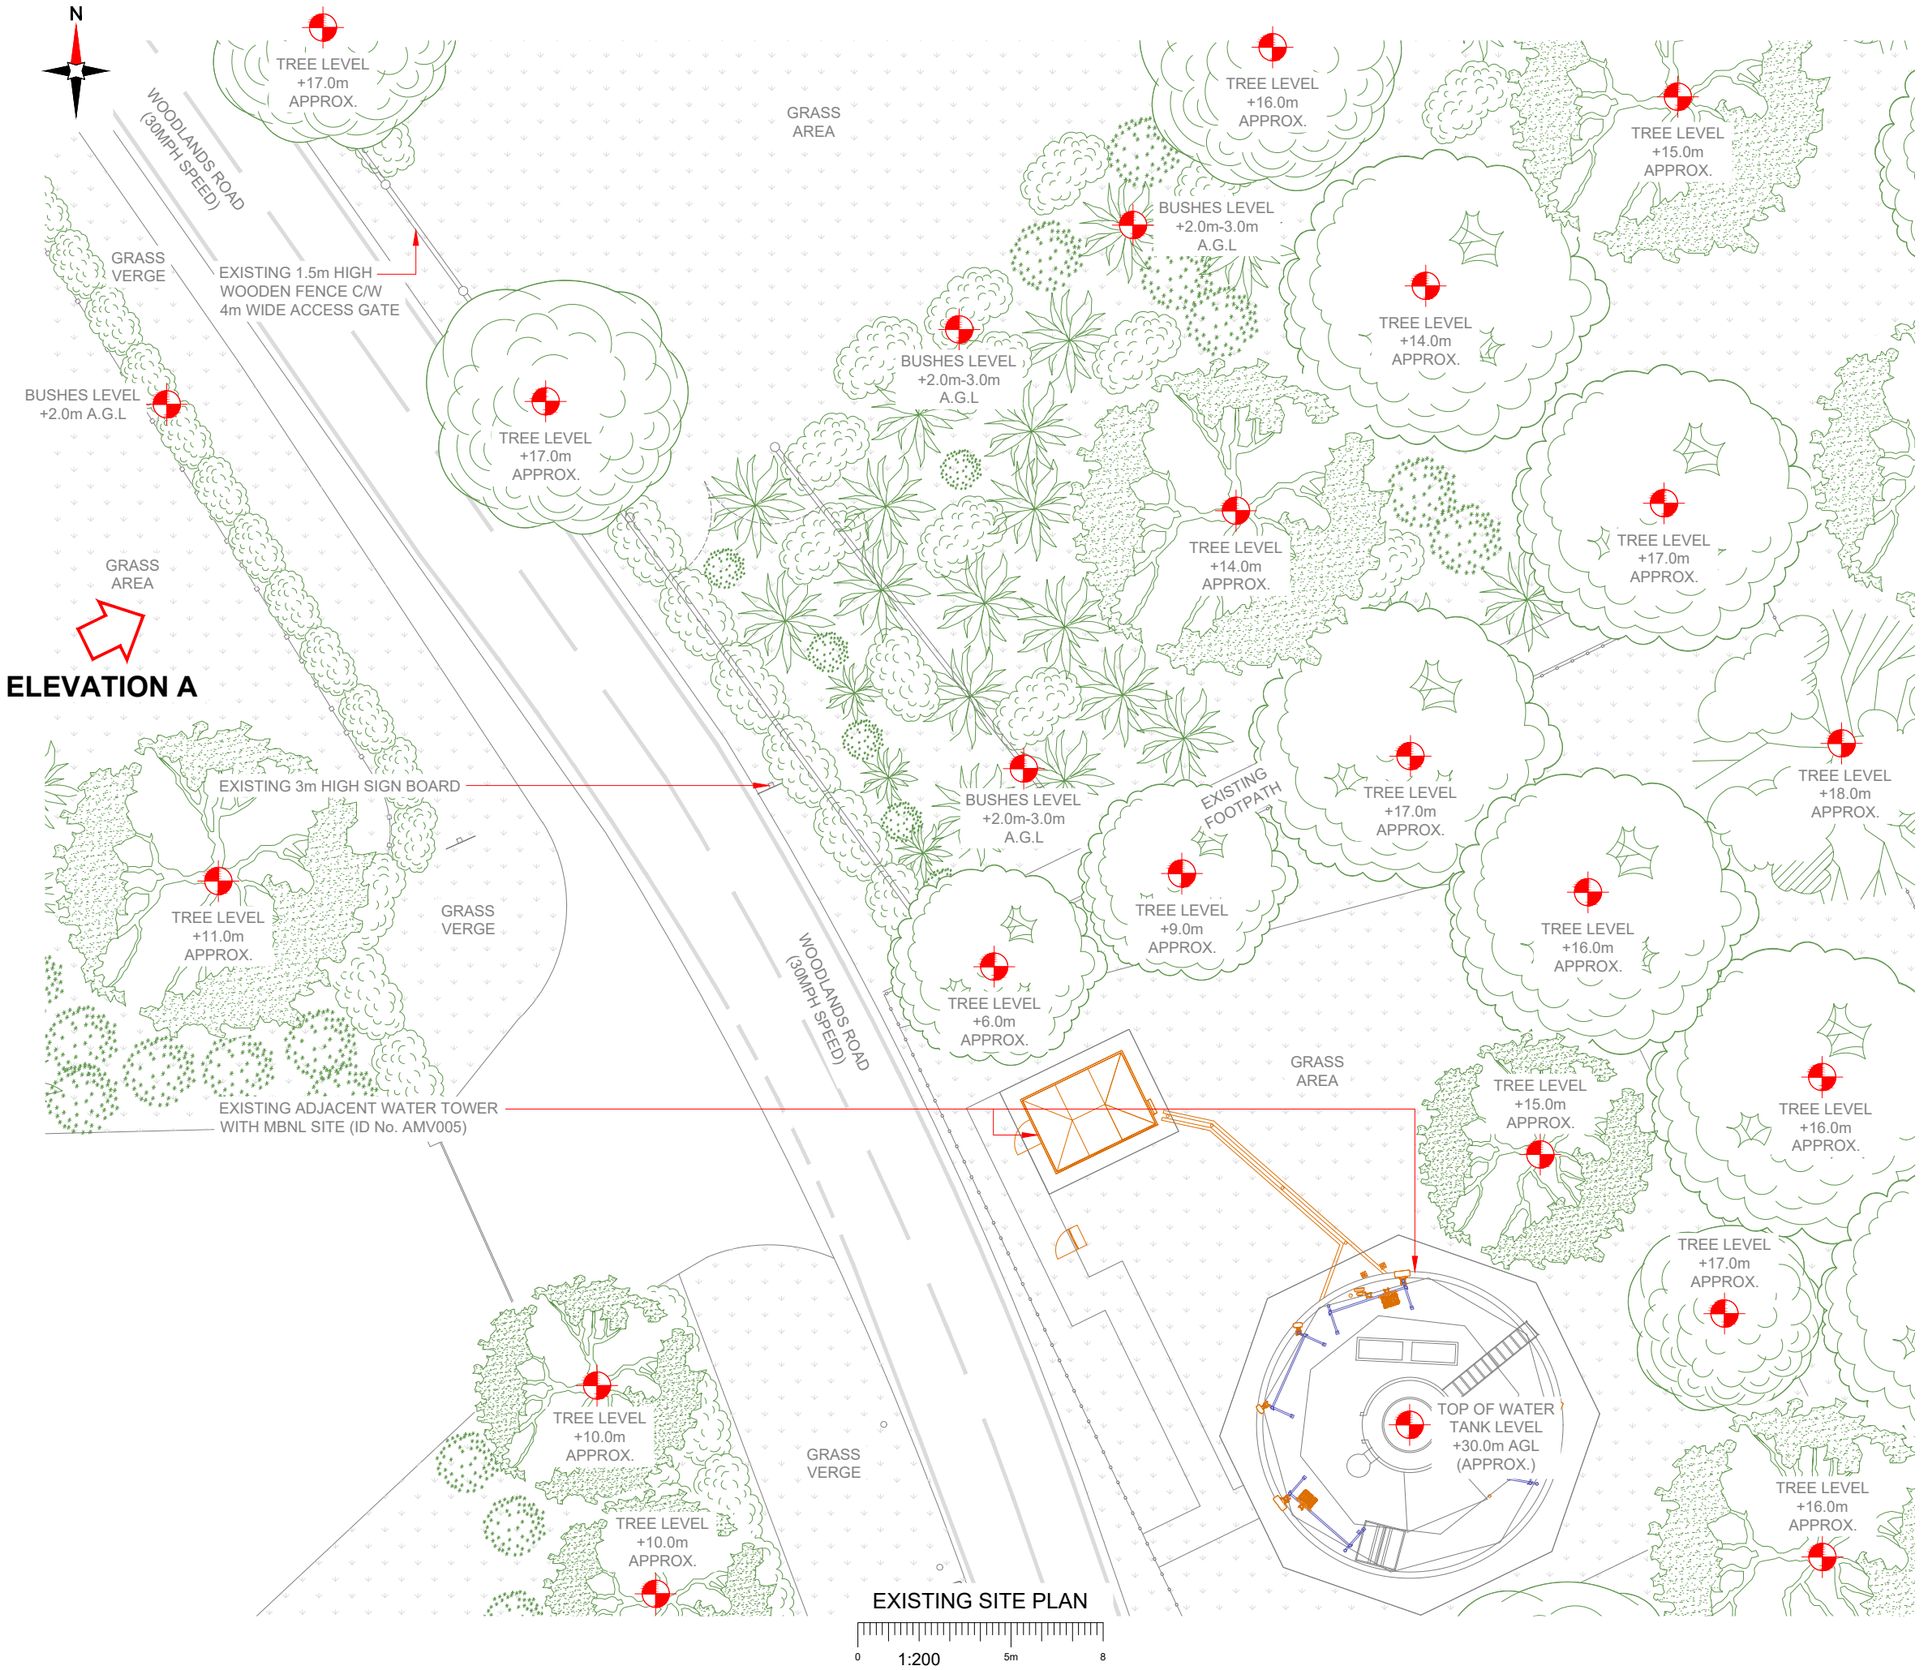

100mm
50mm
10mm

NOTES:

1. ALL DIMENSIONS IN MM UNLESS OTHERWISE NOTED.

Master:	MBNL / EE / H3G:	Project:	Purpose of Issue:	Issue:
M004	MBNL	NTQ	Detailed Design	C1
Date:	06/06/2025	Revision / Upgrade Description:		
Drawn:	Sanjay	First Issue : Detailed Design		
Checked:	Deepak			
Approved:	D. Beesley			
Master:	MBNL / EE / H3G:	Project:	Purpose of Issue:	Issue:
M003	MBNL	NTQ	Planning	C
Date:	25/11/2024	Revision / Upgrade Description:		
Drawn:	Bhavya	Third Issue : Minor Change		
Checked:	P. Houston			
Approved:	P. Houston			
Master:	MBNL / EE / H3G:	Project:	Purpose of Issue:	Issue:
M002	MBNL	NTQ	Planning	B
Date:	07/11/2024	Revision / Upgrade Description:		
Drawn:	Bhavya	Second Issue : Minor Change		
Checked:	Deepak			
Approved:	P. Houston			
Master:	MBNL / EE / H3G:	Project:	Purpose of Issue:	Issue:
M001	MBNL	NTQ	Planning	A
Date:	19/07/2024	Revision / Upgrade Description:		
Drawn:	Bhavya	First Issue : Planning		
Checked:	Vasim			
Approved:	D. Beesley			

Hutchison 3G UK Limited
Star House, 20 Grenfell Road
Maidenhead, SL6 1EH
Tel: 01628 765 000
Fax: 01628 765 001

H3G Base Station Information line:
0845 6043000
Available 8am-8pm Monday to Friday

Hatfield Business Park
Hatfield
Hertfordshire
AL10 9BW

Tel: 01707 315000
Fax: 01707 319001

Mobile Broadband Network Limited
Sixth Floor, Thames Tower, Station Road, Reading, RG1 1LX

telent

Site Name:	ALLESTREE PARK
Site ID:	1726316
Address:	ALLESTREE PARK FIELD SOUTH OF 33 WOODLANDS LANE WOODLANDS ROAD QUARND0N, DERBY DE22 5JU
Title:	100 EXISTING SITE PLAN
Project:	NTQ
Purpose of Issue:	DETAILED DESIGN

EE Cell ID:	MBNL Cell ID:	3UK Cell ID:
37581	AMV057	DE1493

Master Drawing No:	Issue:
AMV057_37581_DE1493_MBNL_NTQ_DDD_C1	C1

V 1.8

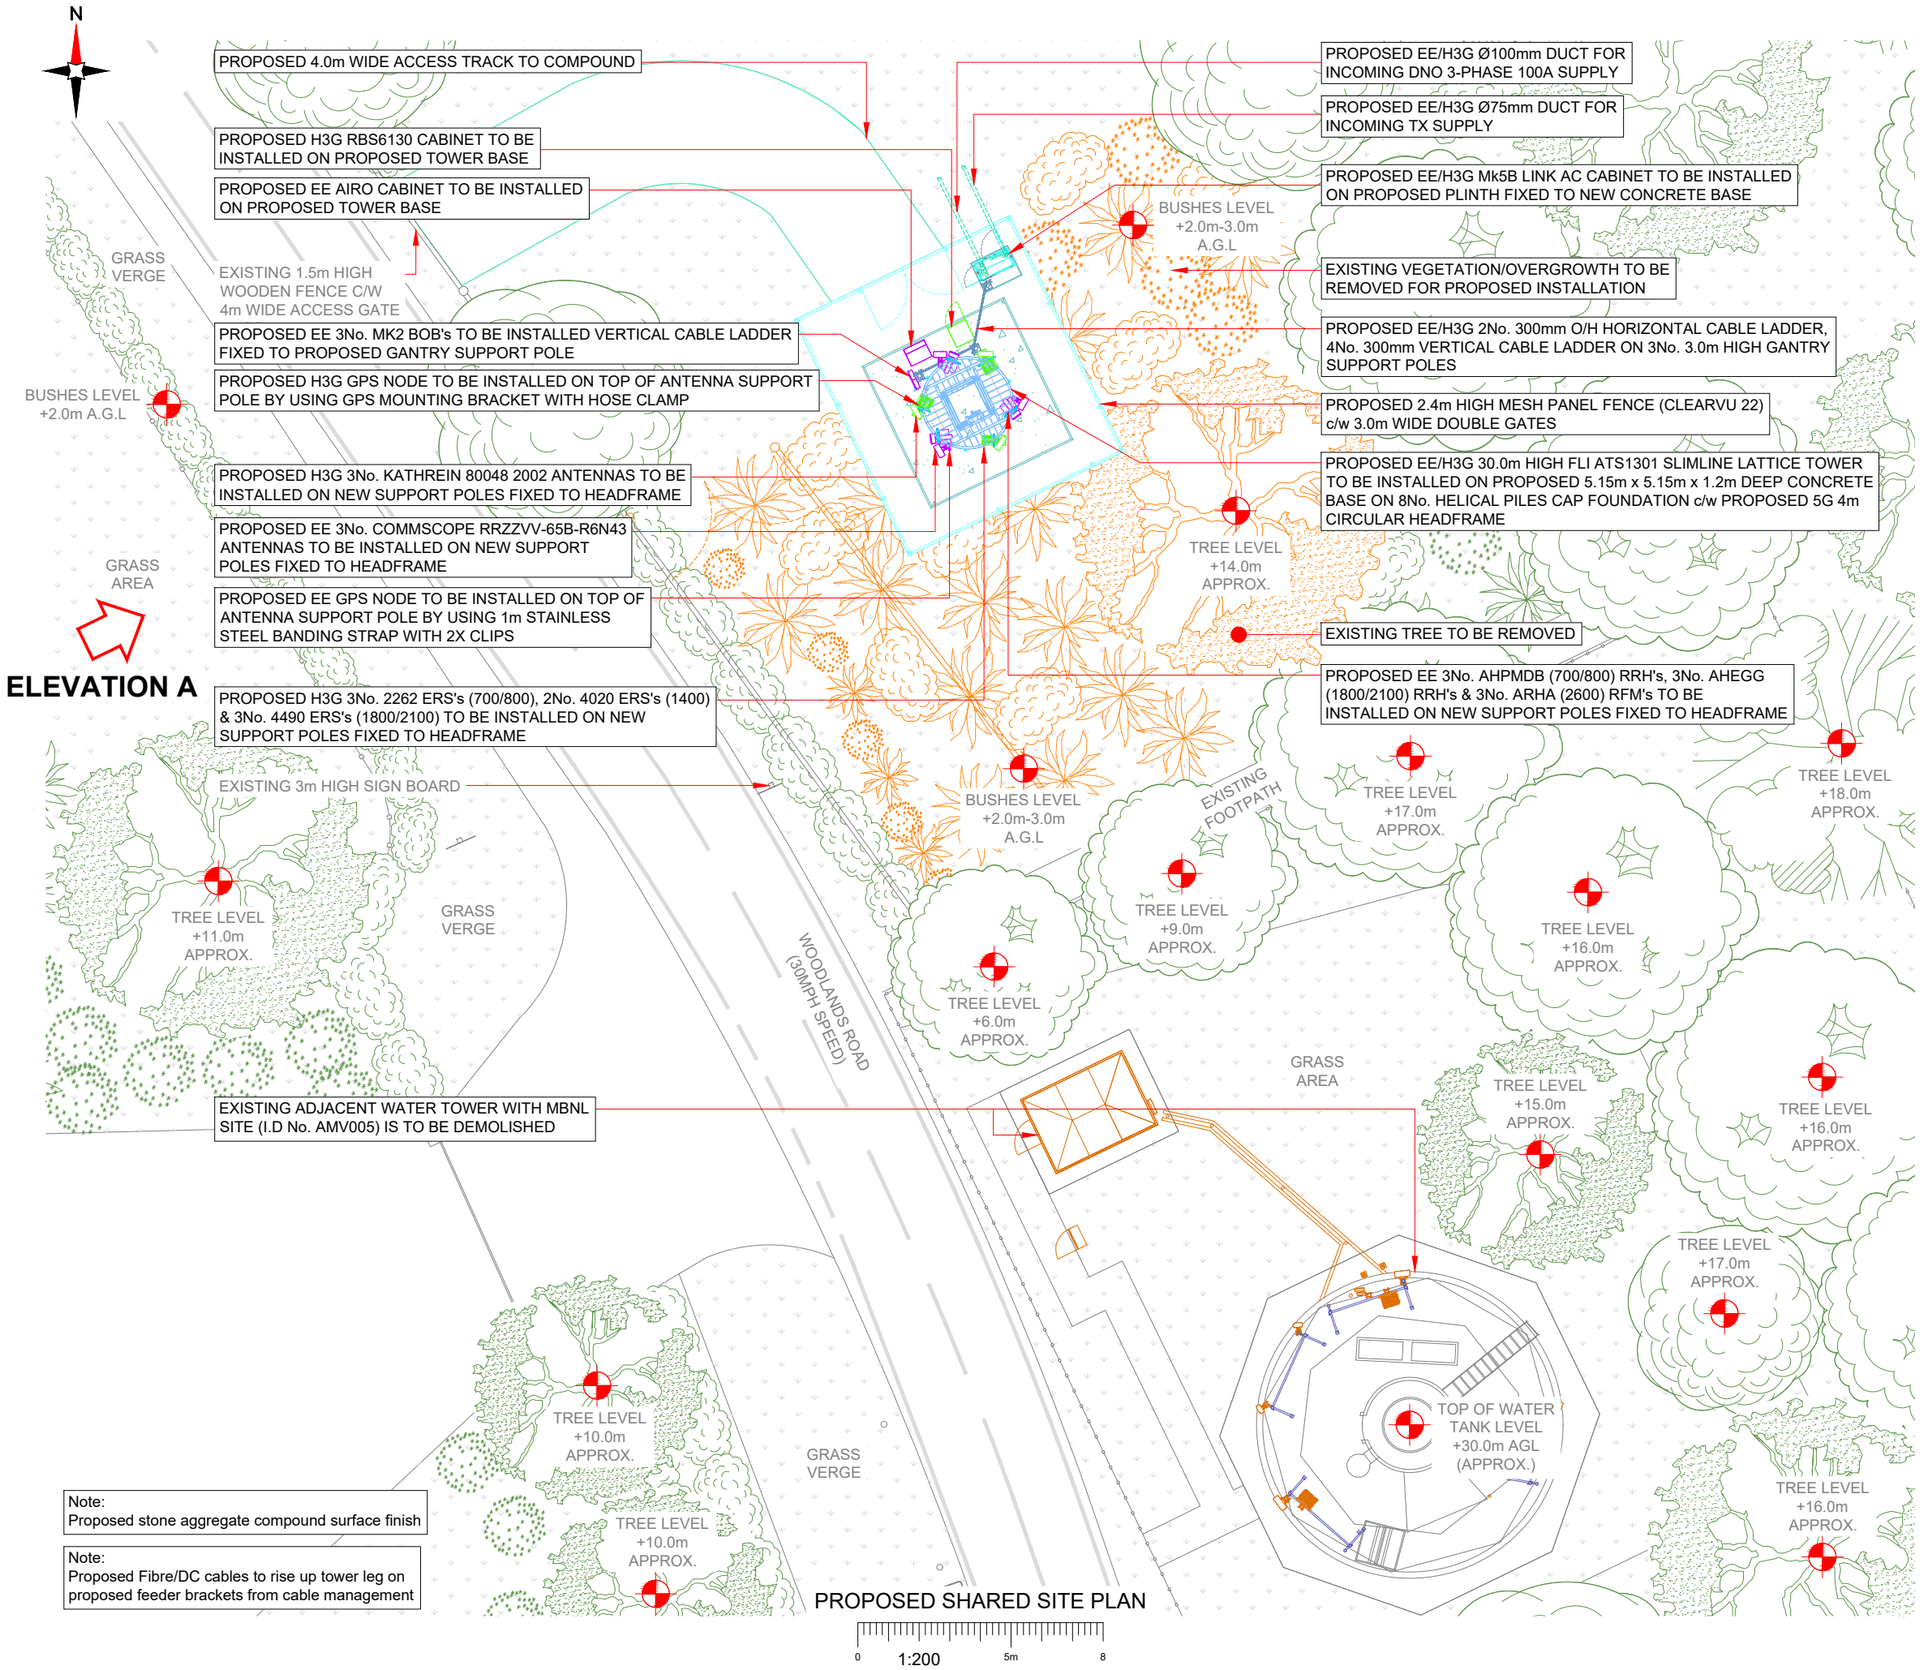

Note:
Proposed stone aggregate compound surface finish

Note:
Proposed Fibre/DC cables to rise up tower leg on proposed feeder brackets from cable management

PROPOSED SHARED SITE PLAN

0 1:200 5m 8

NOTES:

1. ALL DIMENSIONS IN MM UNLESS OTHERWISE NOTED.

SHARED CONFIGURATION SITE	
RF CONFIG	S2a

Master:	MBNL / EE / H3G:	Project:	Purpose of Issue:	Issue:
M004	MBNL	NTQ	Detailed Design	C1
Date:	06/06/2025	Revision / Upgrade Description:		
Drawn:	Sanjay	First Issue : Detailed Design		
Checked:	Deepak			
Approved:	D. Beesley			
Master:	MBNL / EE / H3G:	Project:	Purpose of Issue:	Issue:
M003	MBNL	NTQ	Planning	C
Date:	25/11/2024	Revision / Upgrade Description:		
Drawn:	Bhavya	Third Issue : Minor Change		
Checked:	P. Houston			
Approved:	P. Houston			
Master:	MBNL / EE / H3G:	Project:	Purpose of Issue:	Issue:
M002	MBNL	NTQ	Planning	B
Date:	07/11/2024	Revision / Upgrade Description:		
Drawn:	Bhavya	Second Issue : Minor Change		
Checked:	Deepak			
Approved:	P. Houston			
Master:	MBNL / EE / H3G:	Project:	Purpose of Issue:	Issue:
M001	MBNL	NTQ	Planning	A
Date:	19/07/2024	Revision / Upgrade Description:		
Drawn:	Bhavya	First Issue : Planning		
Checked:	Vasim			
Approved:	D. Beesley			

Hutchison 3G UK Limited
Star House, 20 Grenfell Road
Maidenhead, SL6 1EH
Tel: 01628 765 000
Fax: 01628 765 001

H3G Base Station Information line:
0845 6043000
Available 8am-8pm Monday to Friday

Hatfield Business Park
Hatfield
Hertfordshire
AL10 9BW

Tel: 01707 315000
Fax: 01707 319001

Mobile Broadband Network Limited
Sixth Floor, Thames Tower, Station Road, Reading, RG1 1LX

telent

Site Name:	ALLESTREE PARK
Site ID:	1726316
Address:	ALLESTREE PARK FIELD SOUTH OF 33 WOODLANDS LANE WOODLANDS ROAD QUARND0N, DERBY DE22 5JU
Title:	150 PROPOSED SITE PLAN
Project:	NTQ
Purpose of Issue:	DETAILED DESIGN

EE Cell ID:	MBNL Cell ID:	3UK Cell ID:
37581	AMV057	DE1493

Master Drawing No:	Issue:
AMV057_37581_DE1493_MBNL_NTQ_DDD_C1	C1

100mm
50mm
10mm

V 1.8

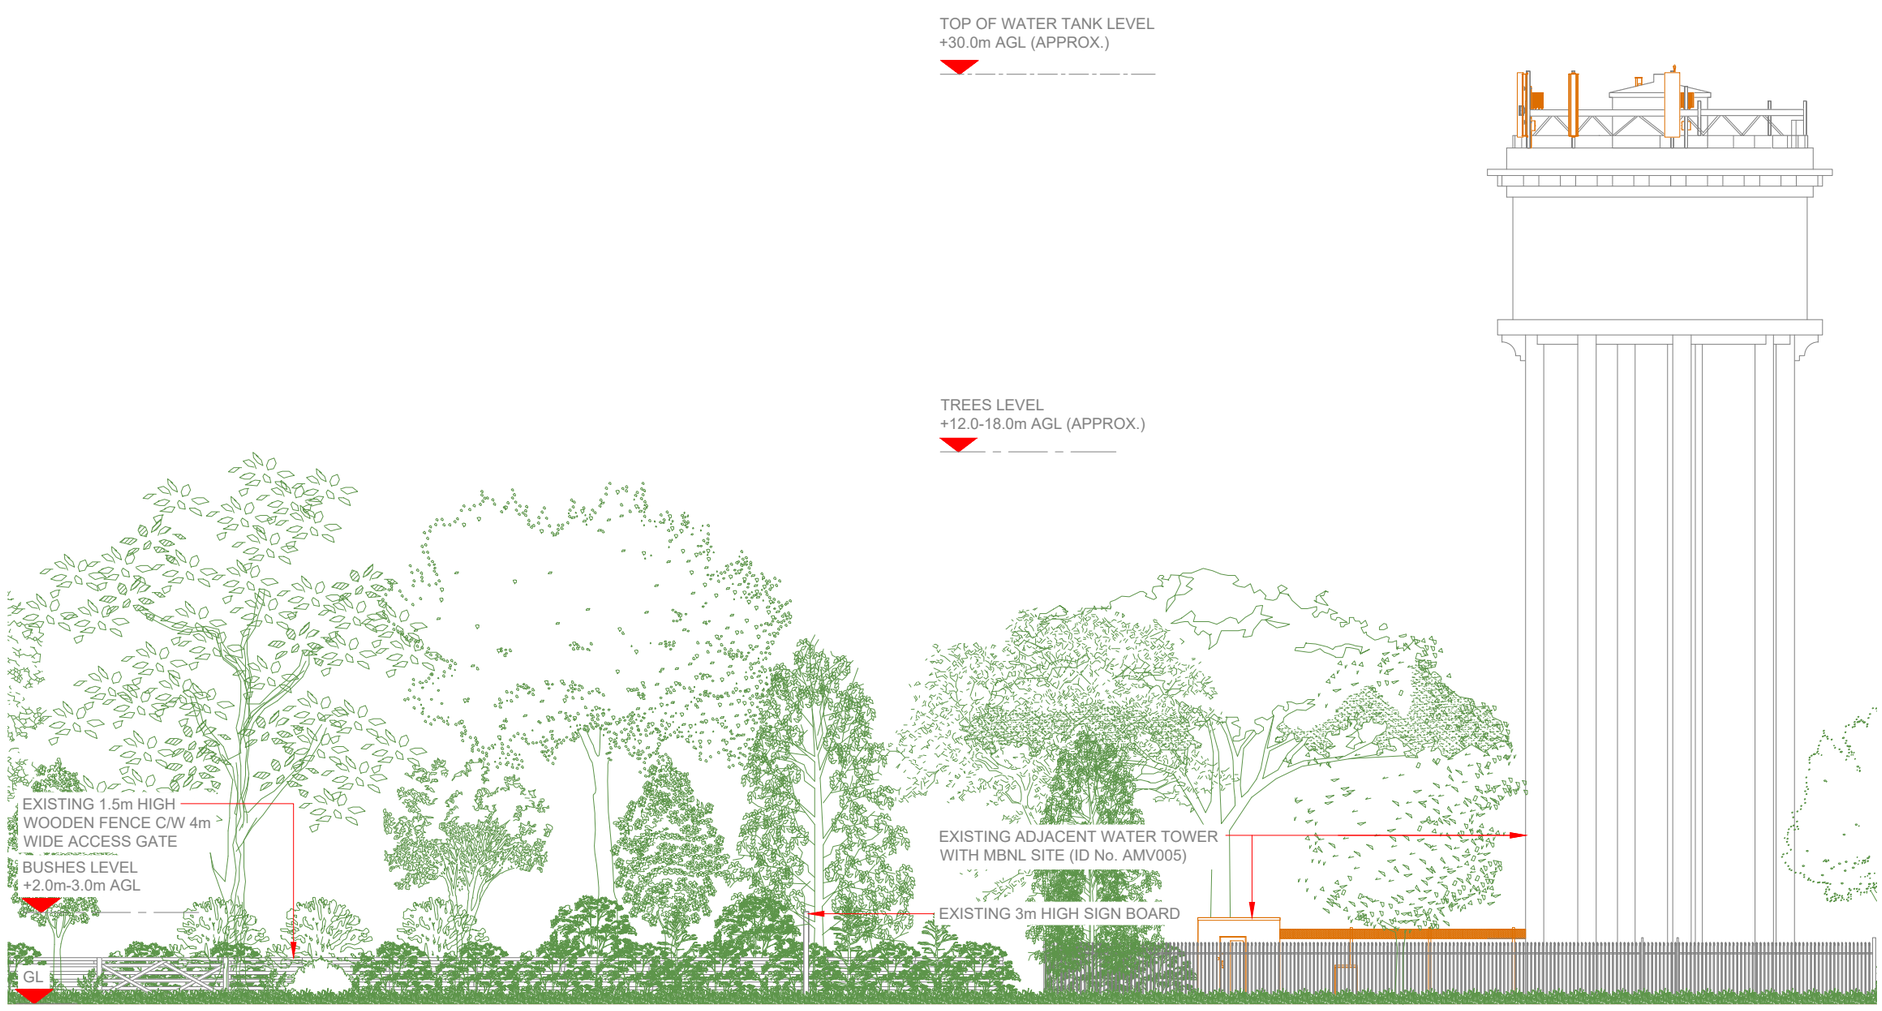

EXISTING SITE ELEVATION A

1:200

0 5m 8

100mm 50mm 10mm

NOTES:

1. ALL DIMENSIONS IN MM UNLESS OTHERWISE NOTED.

Master:	MBNL / EE / H3G:	Project:	Purpose of Issue:	Issue:
M004	MBNL	NTQ	Detailed Design	C1
Date:	06/06/2025	Revision / Upgrade Description:		
Drawn:	Sanjay	First Issue : Detailed Design		
Checked:	Deepak			
Approved:	D. Beesley			
Master:	MBNL / EE / H3G:	Project:	Purpose of Issue:	Issue:
M003	MBNL	NTQ	Planning	C
Date:	25/11/2024	Revision / Upgrade Description:		
Drawn:	Bhavya	Third Issue : Minor Change		
Checked:	P. Houston			
Approved:	P. Houston			
Master:	MBNL / EE / H3G:	Project:	Purpose of Issue:	Issue:
M002	MBNL	NTQ	Planning	B
Date:	07/11/2024	Revision / Upgrade Description:		
Drawn:	Bhavya	Second Issue : Minor Change		
Checked:	Deepak			
Approved:	P. Houston			
Master:	MBNL / EE / H3G:	Project:	Purpose of Issue:	Issue:
M001	MBNL	NTQ	Planning	A
Date:	19/07/2024	Revision / Upgrade Description:		
Drawn:	Bhavya	First Issue : Planning		
Checked:	Vasim			
Approved:	D. Beesley			

Hutchison 3G UK Limited
Star House, 20 Grenfell Road
Maidenhead, SL6 1EH
Tel: 01628 765 000
Fax: 01628 765 001

H3G Base Station Information line:
0845 6043000
Available 8am-8pm Monday to Friday

Hatfield Business Park
Hatfield
Hertfordshire
AL10 9BW

Tel: 01707 315000
Fax: 01707 319001

Mobile Broadband Network Limited
Sixth Floor, Thames Tower, Station Road, Reading, RG1 1LX

telent

Site Name: ALLESTREE PARK

Site ID: 1726316

Address:
ALLESTREE PARK
FIELD SOUTH OF 33 WOODLANDS LANE
WOODLANDS ROAD
QUARND0N, DERBY
DE22 5JU

Title: 200 EXISTING SITE ELEVATION A

Project: NTQ

Purpose of Issue: DETAILED DESIGN

EE Cell ID:	MBNL Cell ID:	3UK Cell ID:
37581	AMV057	DE1493

Master Drawing No: AMV057_37581_DE1493_MBNL_NTQ_DDD_C1 | Issue: C1

V 1.8

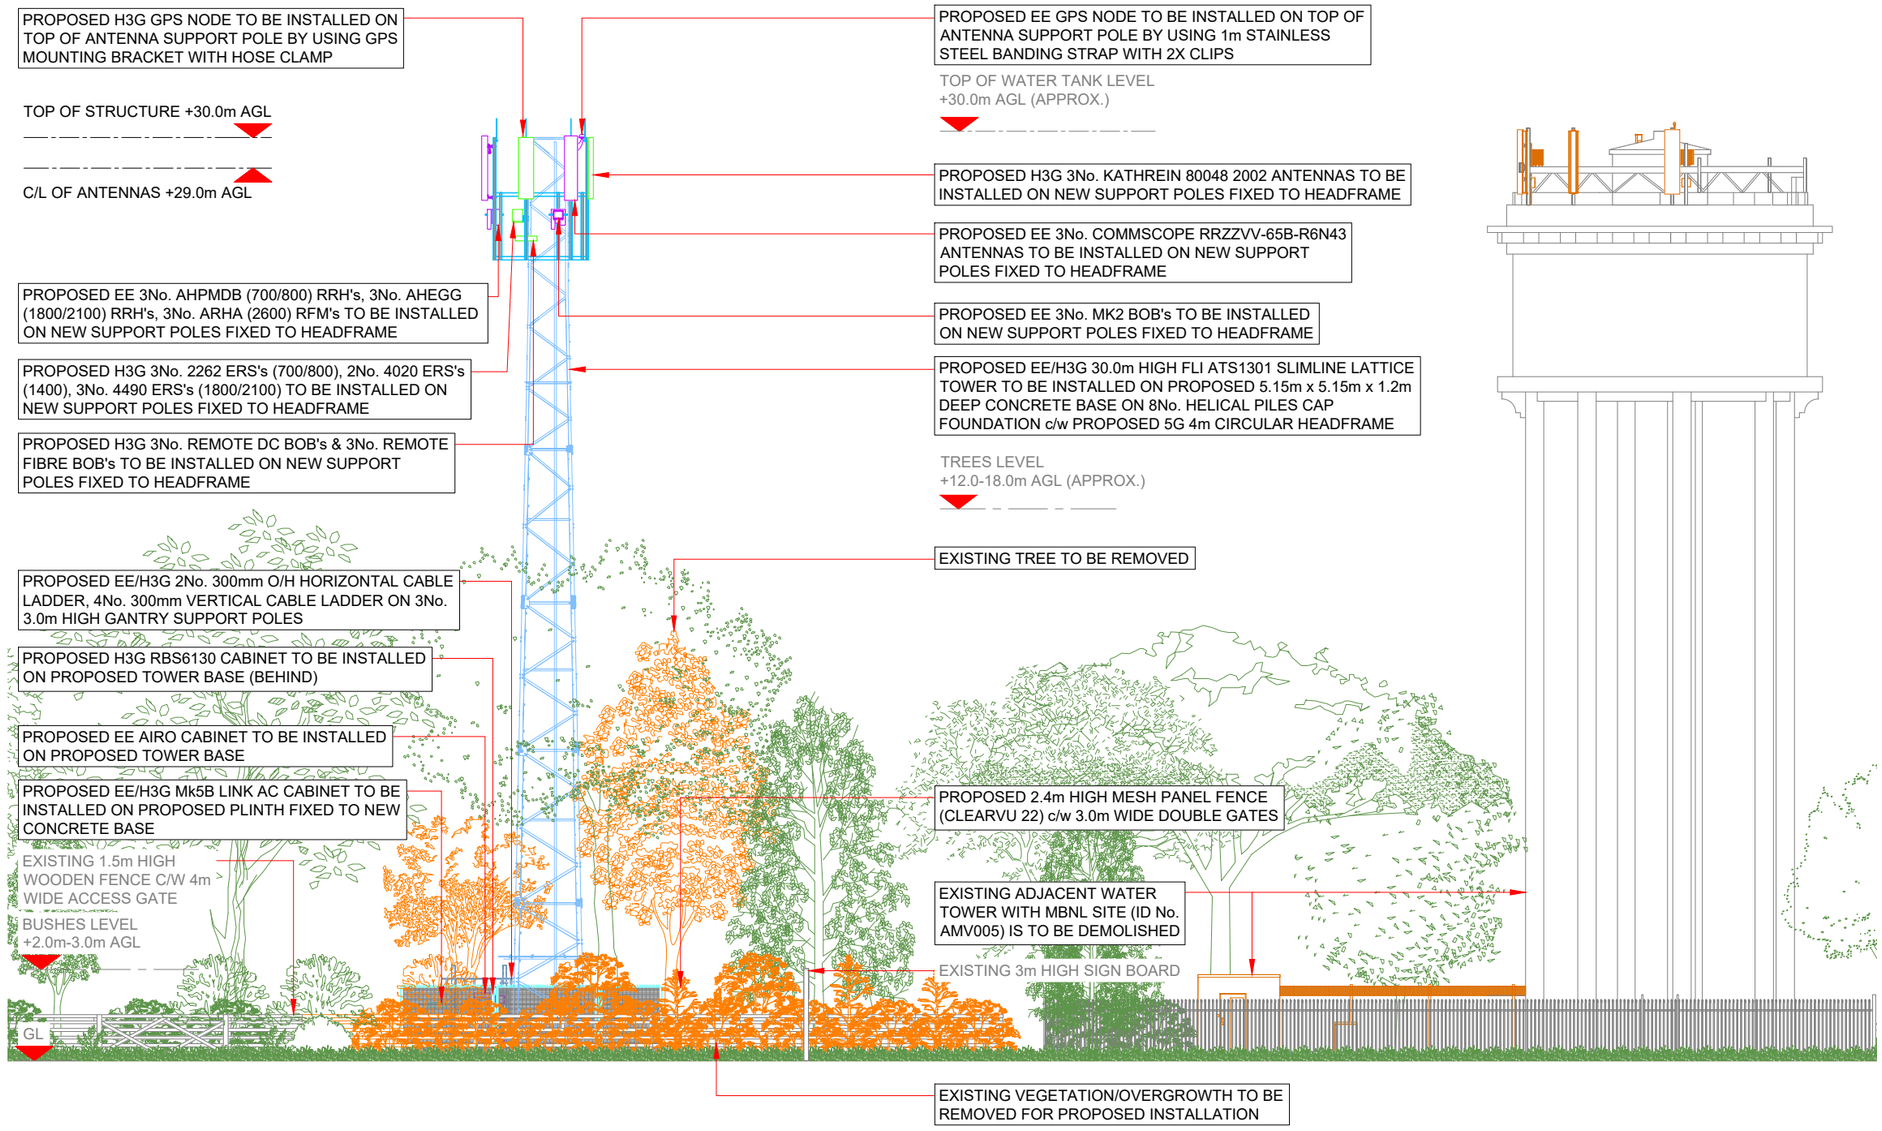

PROPOSED SITE ELEVATION A

1:200

100mm 50mm 10mm

NOTES:

1. ALL DIMENSIONS IN MM UNLESS OTHERWISE NOTED.

SHARED CONFIGURATION SITE	
RF CONFIG	S2a

Master:	MBNL / EE / H3G:	Project:	Purpose of Issue:	Issue:
M004	MBNL	NTQ	Detailed Design	C1
Date:	06/06/2025	Revision / Upgrade Description:		
Drawn:	Sanjay	First Issue : Detailed Design		
Checked:	Deepak			
Approved:	D. Beesley			
Master:	MBNL / EE / H3G:	Project:	Purpose of Issue:	Issue:
M003	MBNL	NTQ	Planning	C
Date:	25/11/2024	Revision / Upgrade Description:		
Drawn:	Bhavya	Third Issue : Minor Change		
Checked:	P. Houston			
Approved:	P. Houston			
Master:	MBNL / EE / H3G:	Project:	Purpose of Issue:	Issue:
M002	MBNL	NTQ	Planning	B
Date:	07/11/2024	Revision / Upgrade Description:		
Drawn:	Bhavya	Second Issue : Minor Change		
Checked:	Deepak			
Approved:	P. Houston			
Master:	MBNL / EE / H3G:	Project:	Purpose of Issue:	Issue:
M001	MBNL	NTQ	Planning	A
Date:	19/07/2024	Revision / Upgrade Description:		
Drawn:	Bhavya	First Issue : Planning		
Checked:	Vasim			
Approved:	D. Beesley			

Hutchison 3G UK Limited
Star House, 20 Grenfell Road
Maidenhead, SL6 1EH
Tel: 01628 765 000
Fax: 01628 765 001
H3G Base Station Information line: 0845 6043000 Available 8am-8pm Monday to Friday

Hatfield Business Park
Hatfield
Hertfordshire
AL10 9BW
Tel: 01707 315000
Fax: 01707 319001

Mobile Broadband Network Limited
Sixth Floor, Thames Tower, Station Road, Reading, RG1 1LX

telent

Site Name: ALLESTREE PARK

Site ID: 1726316

Address:
ALLESTREE PARK
FIELD SOUTH OF 33 WOODLANDS LANE
WOODLANDS ROAD
QUARND0N, DERBY
DE22 5JU

Title: 250 PROPOSED SITE ELEVATION A

Project: NTQ

Purpose of Issue: DETAILED DESIGN

EE Cell ID:	MBNL Cell ID:	3UK Cell ID:
37581	AMV057	DE1493

Master Drawing No: AMV057_37581_DE1493_MBNL_NTQ_DDD_C1 Issue: C1