Dropped Kerb Extension

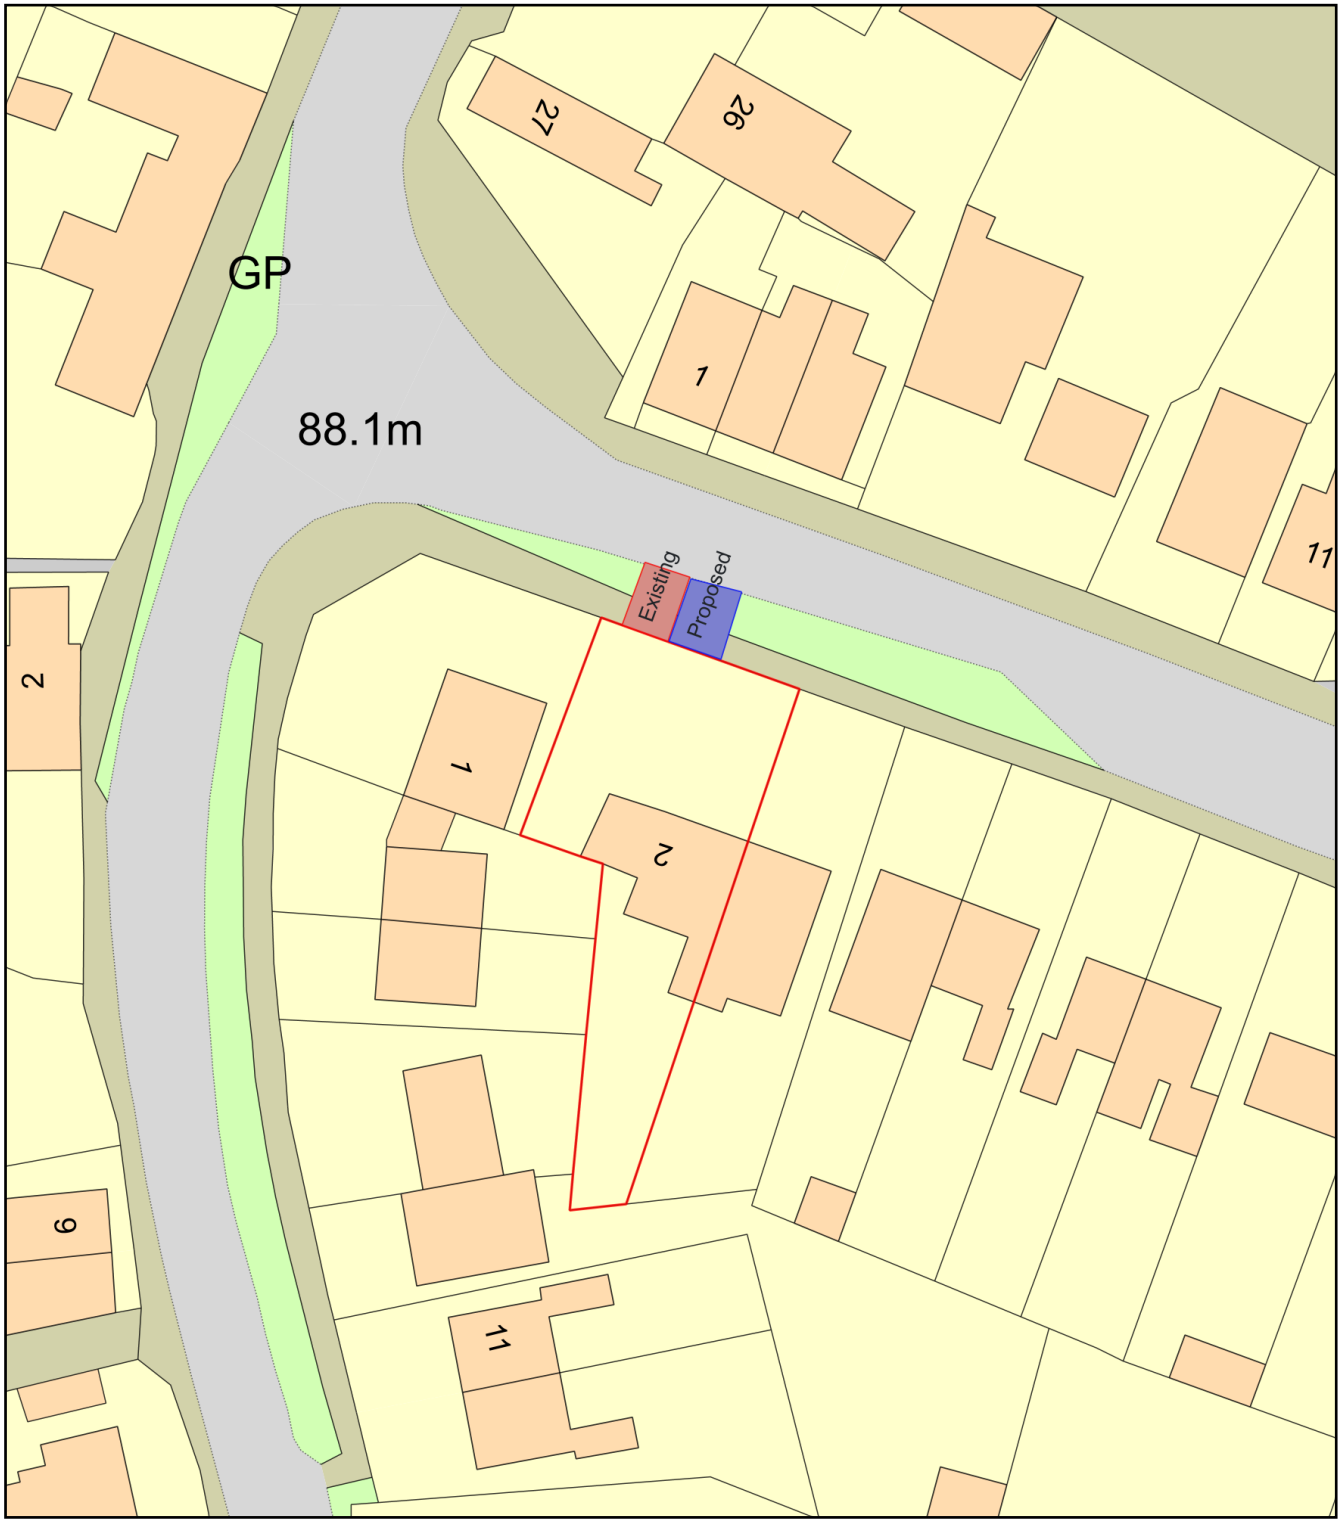

0 20
Metres

N

ReQuestaPlan

Plan Produced for:	Karen Wardle
Date Produced:	01 Jul 2025
Plan Reference Number:	TQRQM25182112837170
Scale:	1:500 @ A4

© Crown copyright and database rights 2025 OS 100042766