

1 NORTH ELEVATION AS PROPOSED
1 : 50



2 EAST ELEVATION AS PROPOSED
1 : 50



3 SOUTH ELEVATION AS PROPOSED
1 : 50

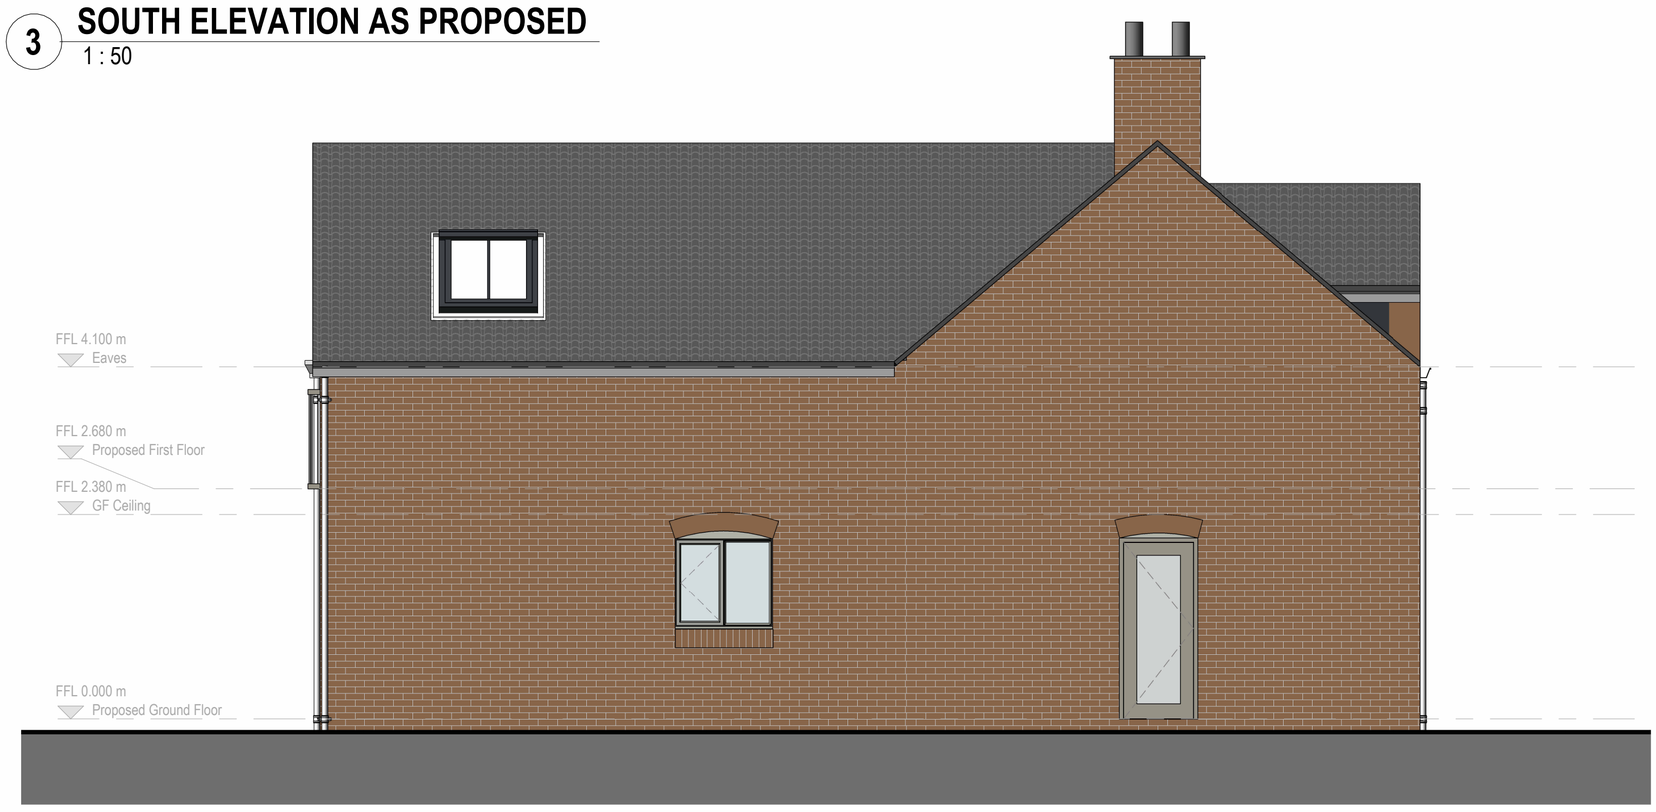

4 WEST ELEVATION AS PROPOSED
1 : 50

Copyright retained in accordance with the copyright, design, and patents act 1988.

DO NOT SCALE OFF DRAWINGS
Dimensions to be checked on site.

CDM Regulations 2015

! Denotes a significant hazard or difficult management procedure**.** Please refer to drawing notes for potential hazards. Main contractor to plan for mitigation measures in response to hazards.

CDM Regulations require that **all** projects are to:

- **Have workers to be competent and are suitably skilled for the work they carry out;**
- **Contractors to provide appropriate supervision, instruction and information to all on site workers to provide a safe working environment;**
- **Have a written construction phase plan.**

Worcester Lloyd are appointed as `Designer` only, unless a written appointment has been completed for the formal appointment as `Principal Designer`

Ref	Date	Revision	Initial
C	13.06.25	Reduced dormer size, updated windows	SW
B	17.04.25	Removed partition between kitchen & living, swapped sliders for two larger bifolds	SW
A	28.03.25	Enlarged dormers, updated windows	SW

WORCESTER LLOYD
ARCHITECTS & ENGINEERS

Studio 20, Sadler Bridge Studios, Bold Lane
Derby, DE1 3NT

Office: 01332 742 557

www.worcesterlloyd.co.uk

RIBA
Chartered Practice

Project / Client:
Pool House, Hazelwood

Drawing Title:
PROPOSED ELEVATIONS

Scale:	Date:
1 : 50	MARCH 2025
Drawn By: SW	Checked By: MS

Drawing No:	Size:
032/2025/002	A1