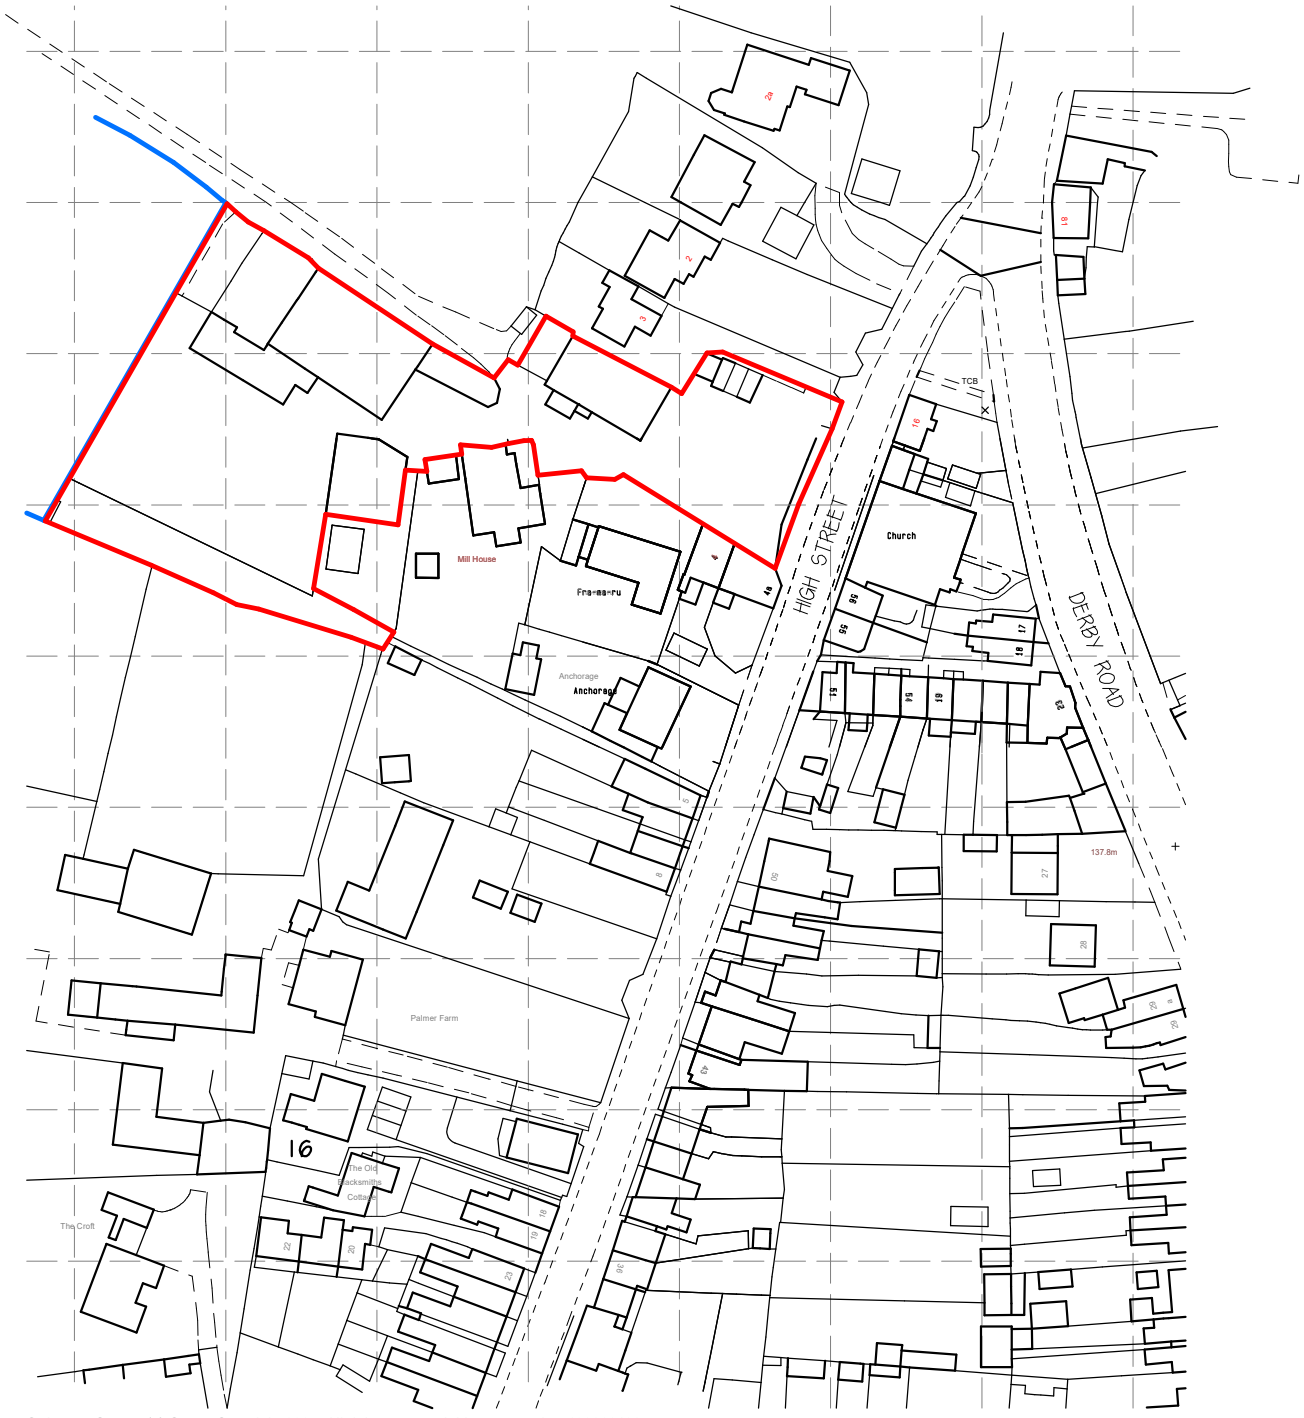

Ordnance Survey (c) Crown Copyright 2025. All rights reserved. Licence number 100022432

site location plan 1:1250

0m 10m 50m

Area edged in red = 3984m2

E AUSTIN Planning & Building Services
Blue Horizon - Higham - Derbyshire - DE55 6EH
Tel : 01773 835304

PROPOSED RE-DEVELOPMENT at
SEALS FODDER ROOM - HIGH STREET - SWANWICK

SITE LOCATION PLAN
SCALE - 1:1250 at A4 / JUNE 2025 / SFR-SK-02