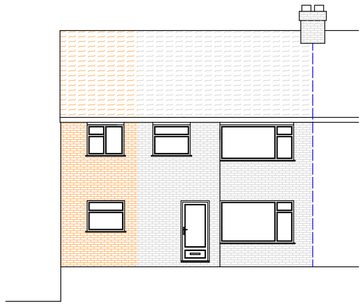

FRONT ELEVATION



REAR ELEVATION

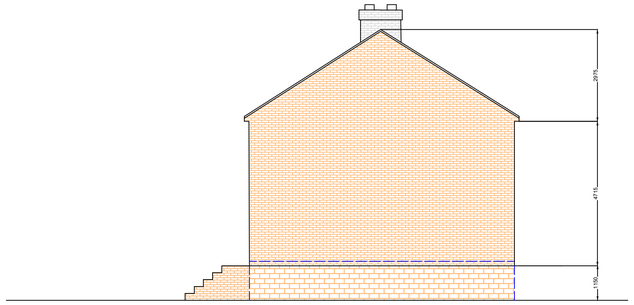

SIDE (SOUTH EAST) ELEVATION

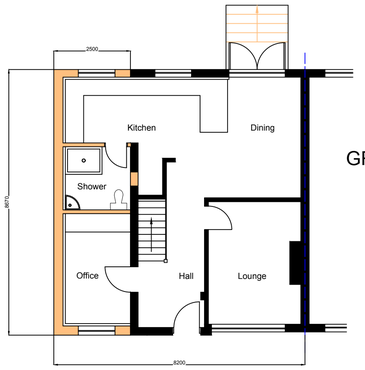

GROUND FLOOR PLAN

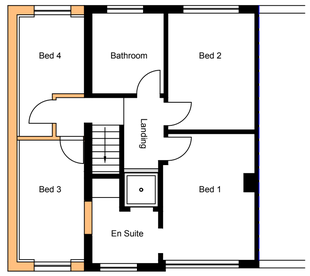

FIRST FLOOR PLAN

PROPOSED LAYOUT

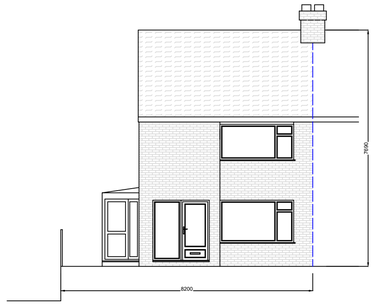

FRONT ELEVATION

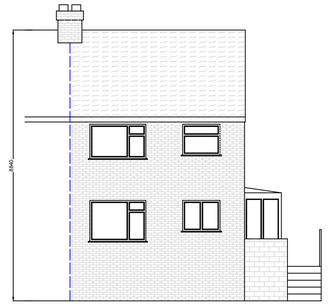

REAR ELEVATION

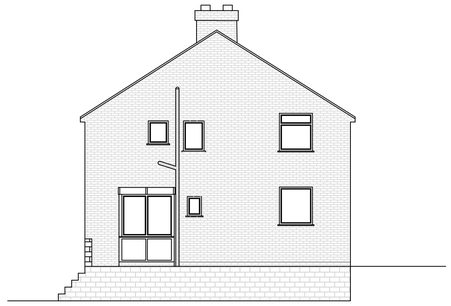

SIDE (SOUTH EAST) ELEVATION

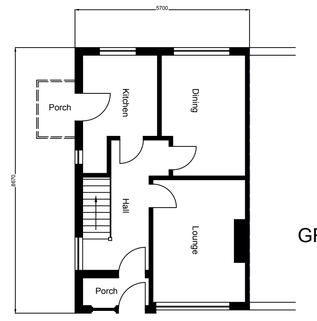

GROUND FLOOR PLAN

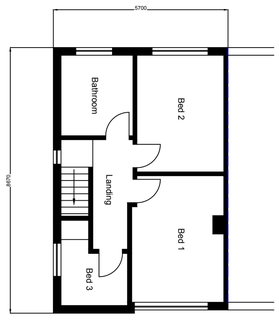

FIRST FLOOR PLAN

EXISTING LAYOUT

REVISIONS		
No	Date	Description

Scale 1:100 on A1 Template

Project Title

PROPOSED TWO STOREY SIDE EXTENSION AT
12b CORONATION AVENUE
BELPER DE56 1ER

Client

MR J BROOKES

Drawing Title

PLANNING APPLICATION

Drawing Number	Date	Revision
SPL JGB 01	JUL 2025	