Do not scale this drawing. All discrepancies to be clarified with project Architect. If in doubt ask.

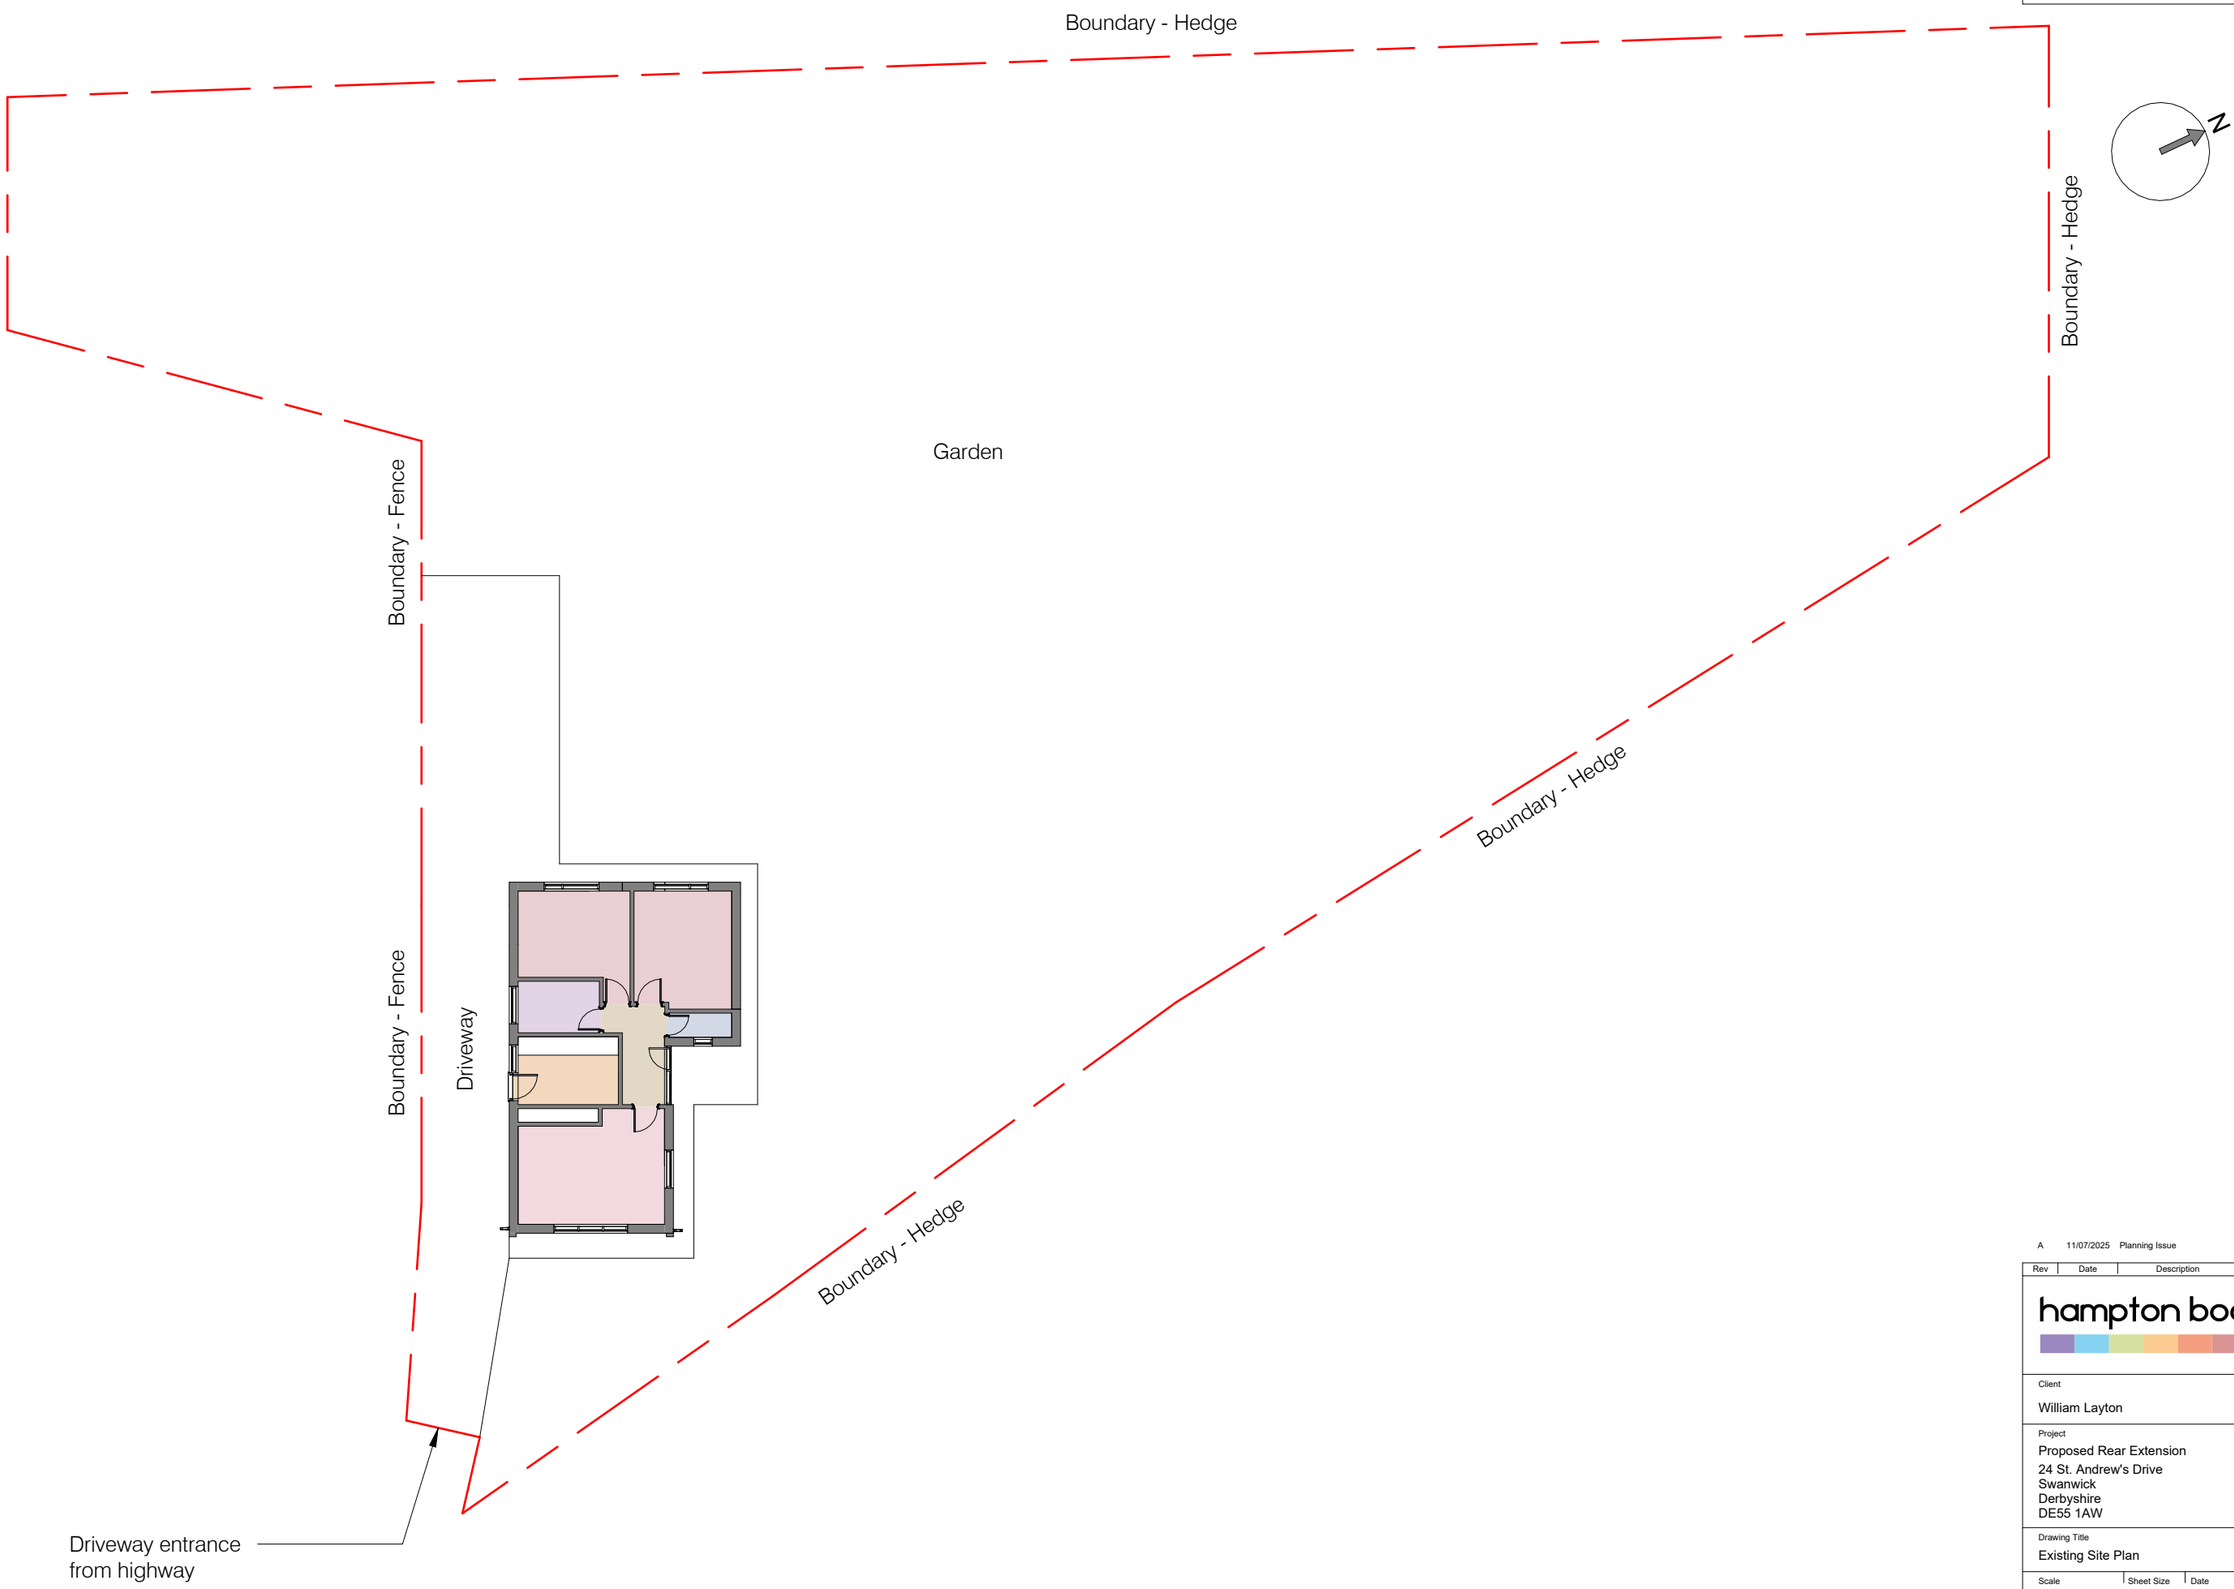

1 **Existing Site Plan**

Scale: 1 : 200

Rev	Date	Description	By	Chk'd
A	11/07/2025	Planning Issue	AH	HB

hampton booth

Client
William Layton

Project
Proposed Rear Extension
24 St. Andrew's Drive
Swanwick
Derbyshire
DE55 1AW

Drawing Title
Existing Site Plan

Scale	Sheet Size	Date
1 : 200	A3	27/06/2025

Revision
A