Do not scale this drawing. All discrepancies to be clarified with project Architect. If in doubt ask.

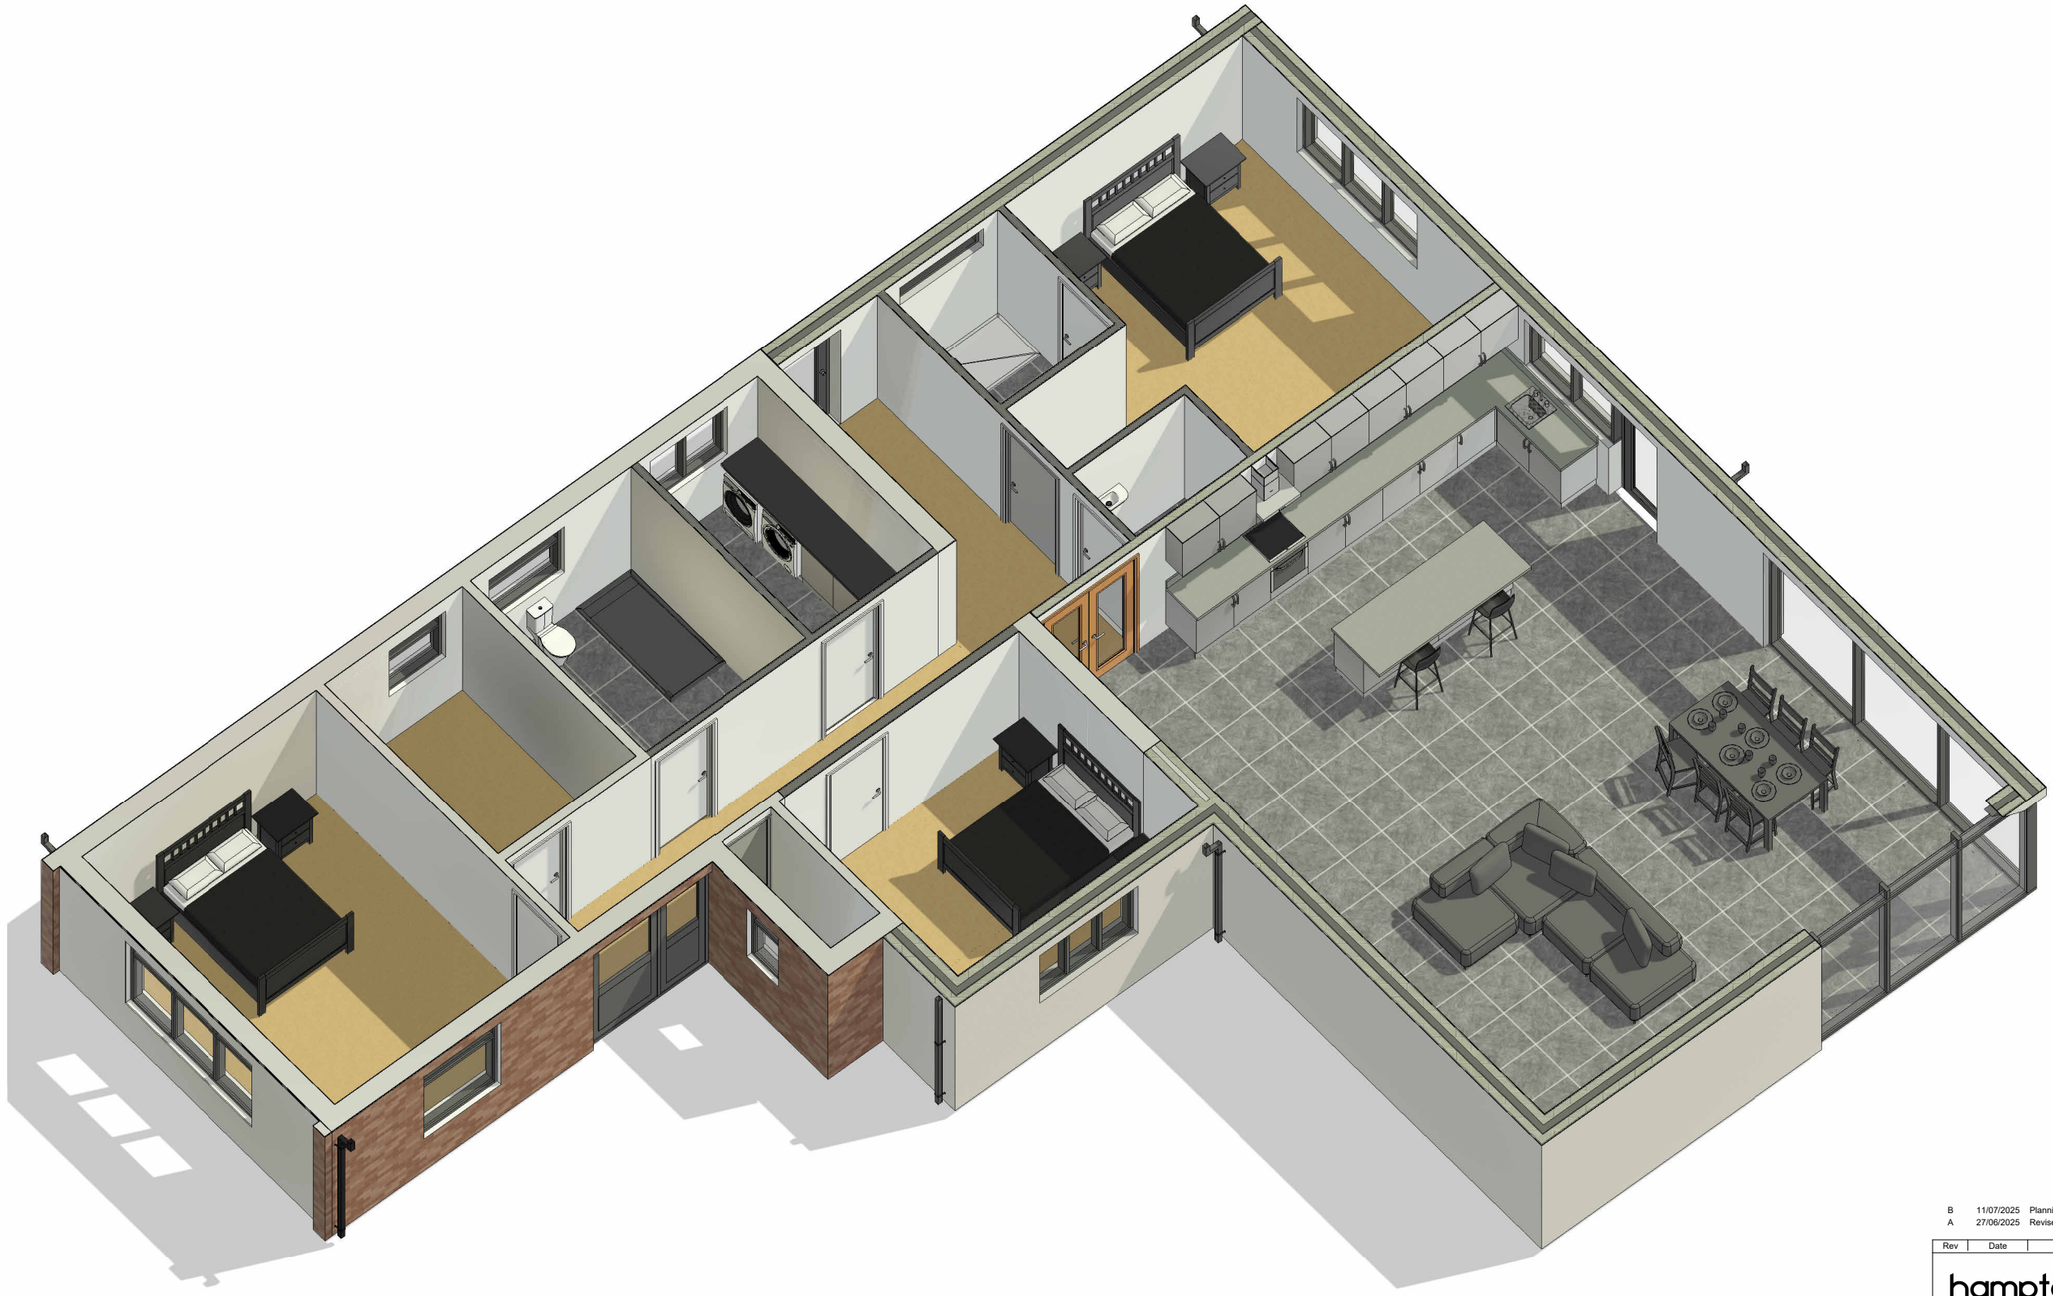

1 **3D Floor Plan**

Scale:

Rev	Date	Description	By	Chk'd
B	11/07/2025	Planning Issue	AH	HB
A	27/06/2025	Revised to Client Comments	AH	HB

hampton booth

Client
William Layton

Project
Proposed Rear Extension
24 St. Andrew's Drive
Swanwick
Derbyshire
DE55 1AW

Drawing Title
3D Floor Plan

Scale	Sheet Size	Date
	A3	24/06/2025

Revision
B