BLOCK PLAN

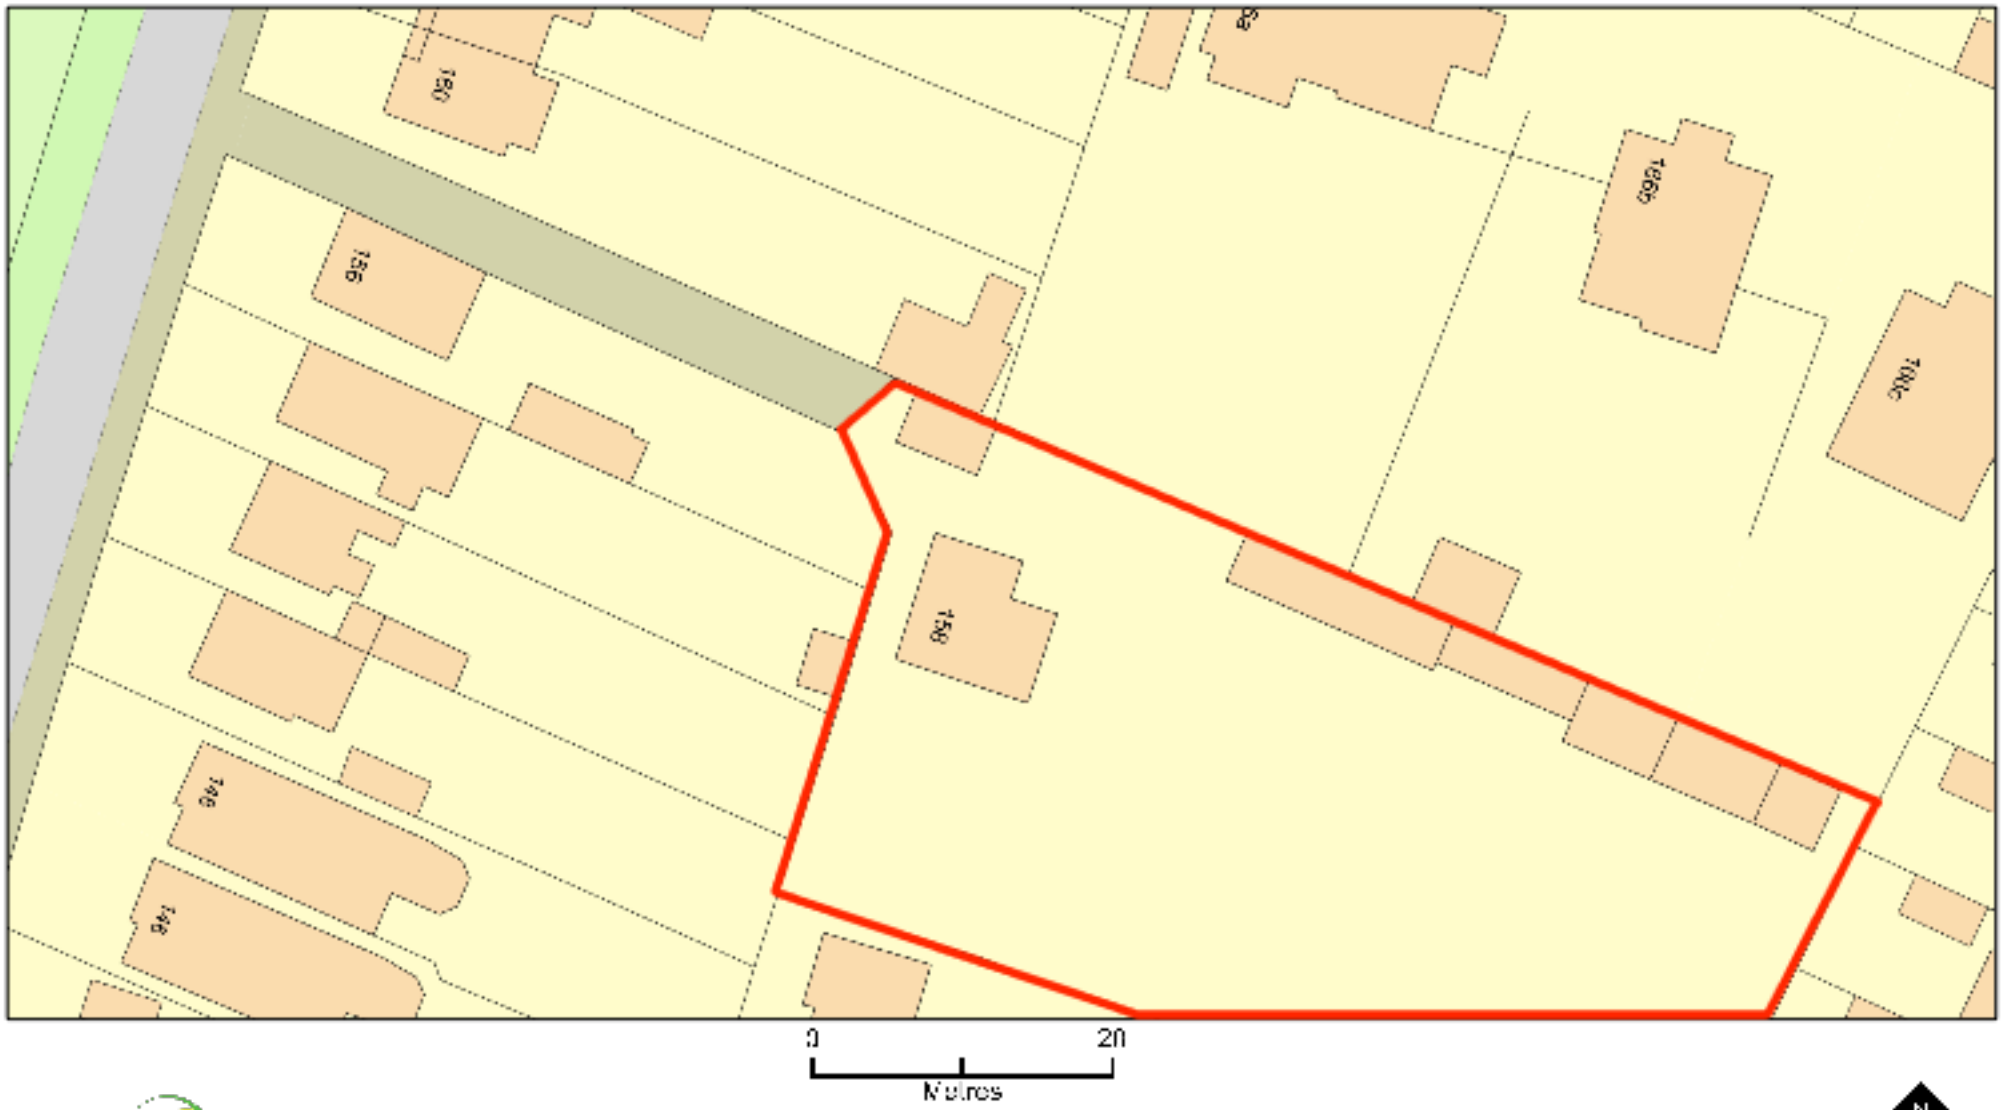

ReQuestaPlan

Plan Produced for: M SHUCKSMITH

Date Produced: 27 Apr 2025

Plan Reference Number: TQRQM25117205213767

Scale: 1:500 @ A4

© Crown copyright and database rights 2025 OS 100042766