

West Elevation



South Elevation



East Elevation

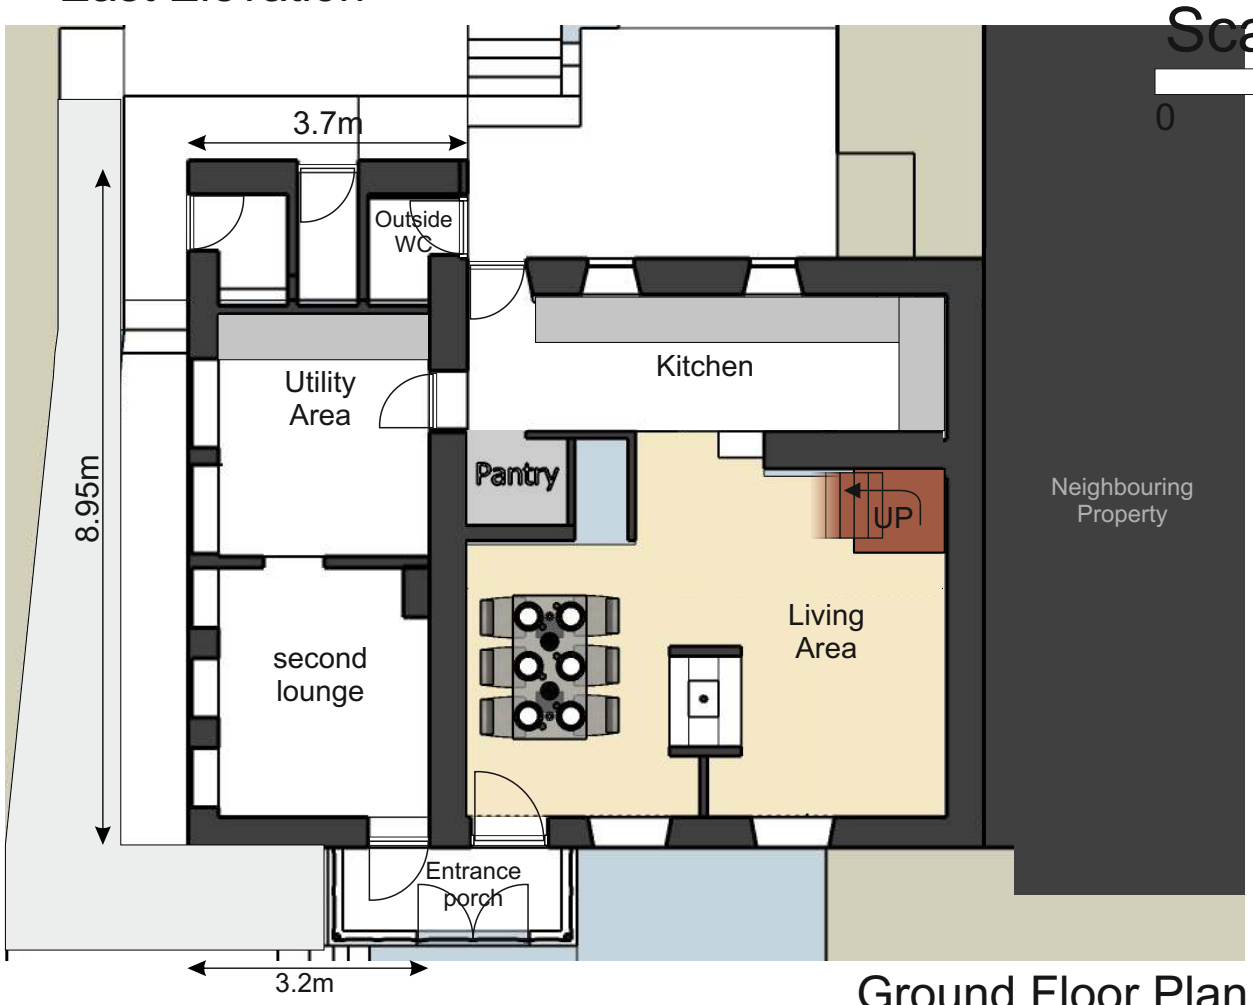

Ground Floor Plan

Scale 1:100 @ A3

0 2 4 6 8 10 metres

North

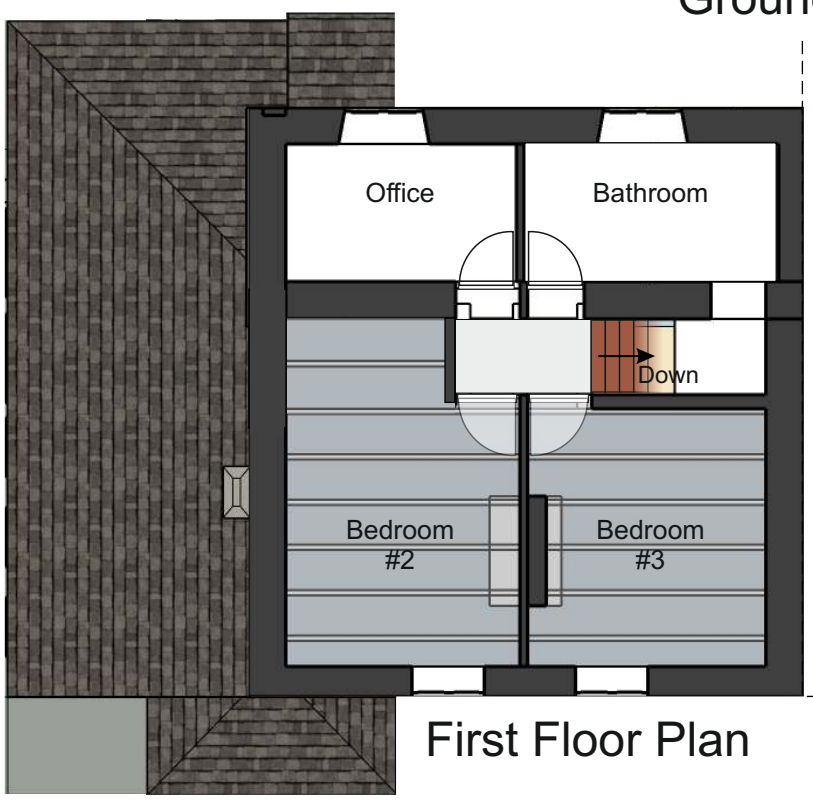

First Floor Plan

16.06.25 - Rev '0'
Issue - Client Approval

Project: Side (2 storey) extension: Barnfield Cottage, Belper. DE56 2UJ		
Client: S. Harrison		
Title: Existing Elevations/Plans		
Scale: 1:100@A3	Inception: Mar 2025	Drawn: DG
Job: C1078	Dwg No: E01	Rev: 0

DAVID GUY
ARCHITECTURAL SERVICES
www.dg4design.co.uk
e: info@dg4design.co.uk
9 Chesterfield Road, Belper. DE56 1FD Mobile 07979 542199