
Car Boot at Field off Ilkeston Road, Morley.

Plan showing required visibility splay of 2.4m x 73m in both directions at scale 1:500.
(taken 1 metre into the carriageway)

The visibility splays shall be maintained in both directions in accordance with the agreed plan. The visibility splays shall be maintained free from any obstruction greater than 1metre in height (0.6 metre in the case of vegetation) relative to nearside carriageway channel level.

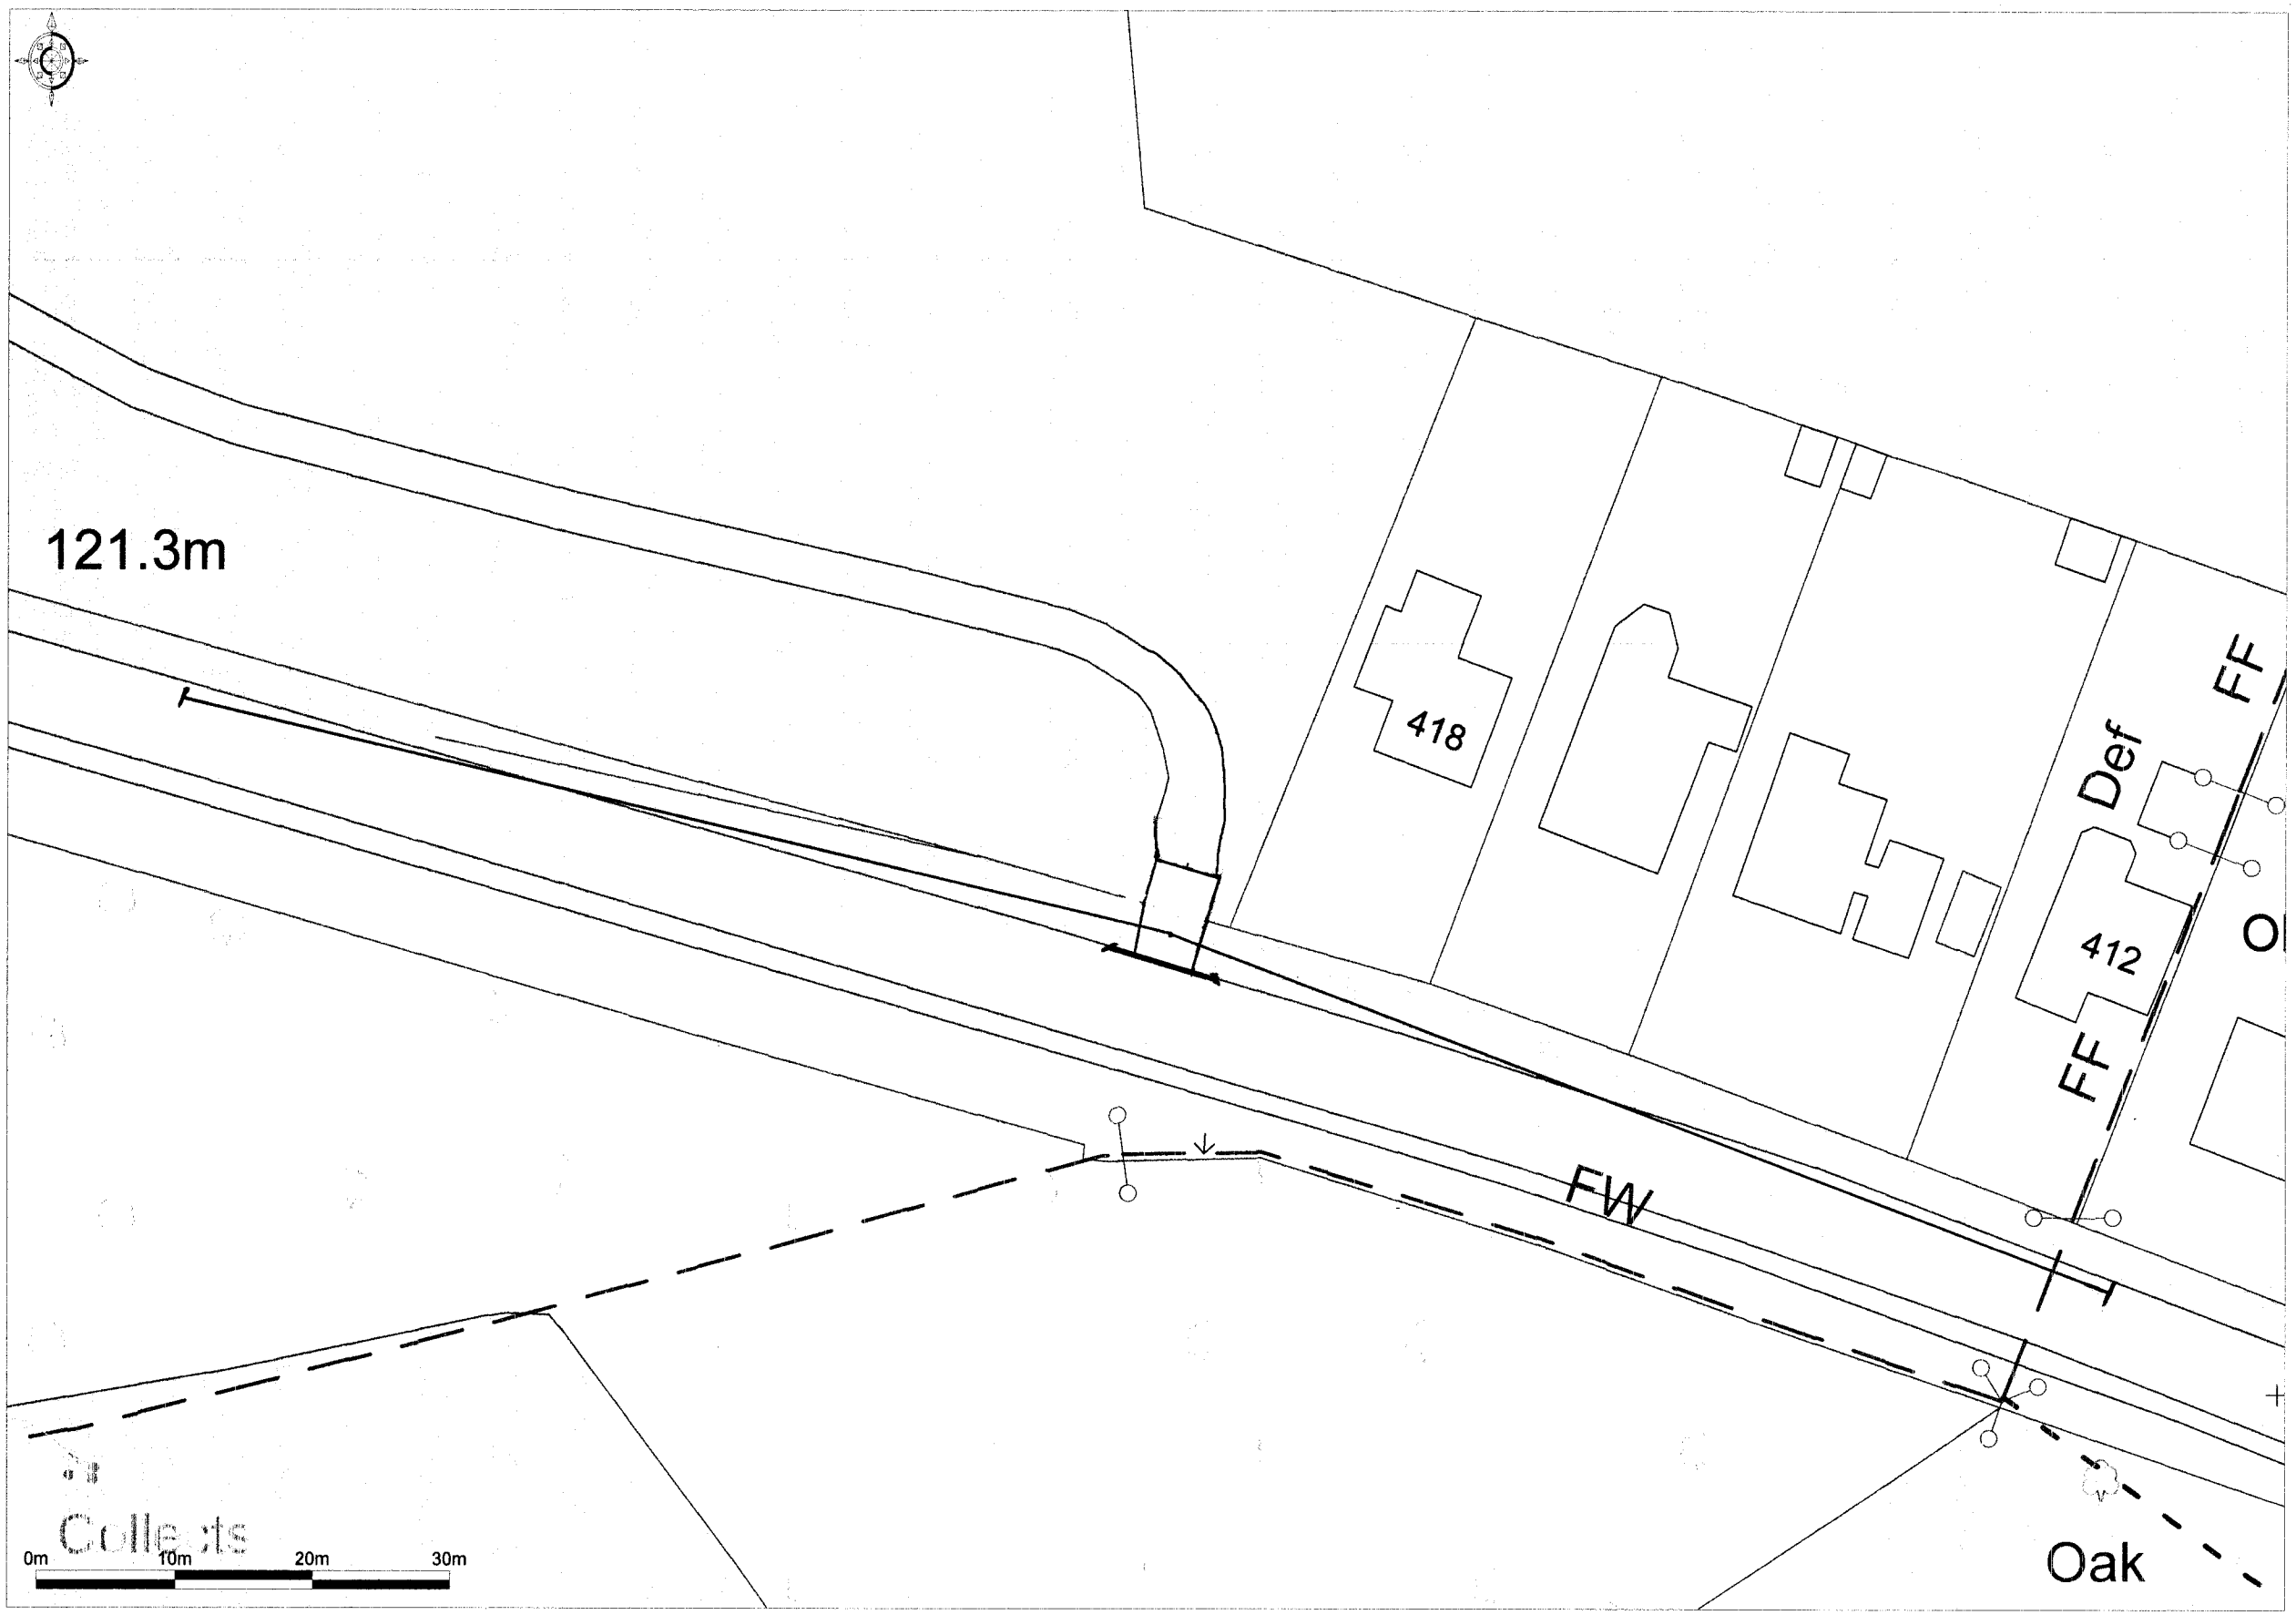

Ordnance Survey © Crown Copyright 2019. All rights reserved. Licence number 100022432. Plotted Scale - 1:500
Promap
© LANDMARK INFORMATION GROUP

Access point into car boot site
Smalley View Fam Ltd