

EXISTING



Front Elevation (Scale 1:100)

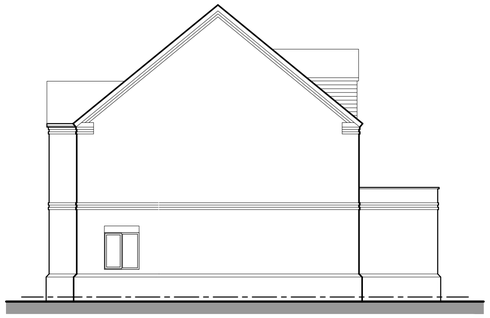


Side Elevation (Scale 1:100)

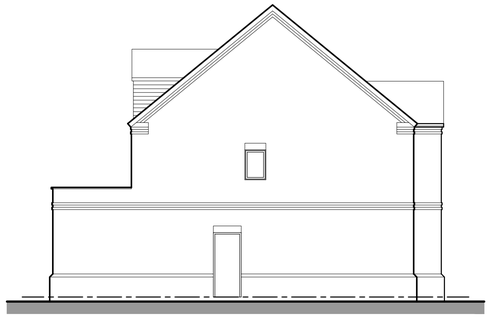


Side Elevation (Scale 1:100)




Rear Elevation (Scale 1:100)

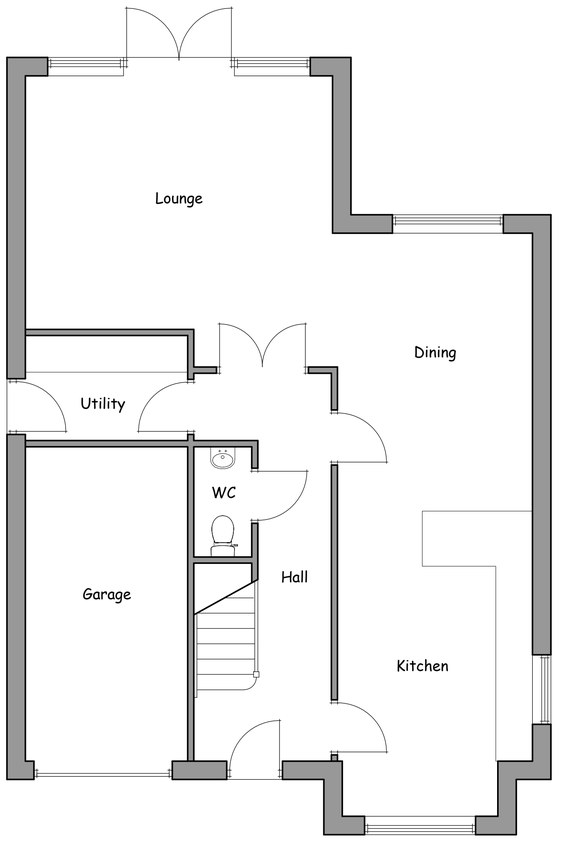


Ground Floor (Scale 1:50)

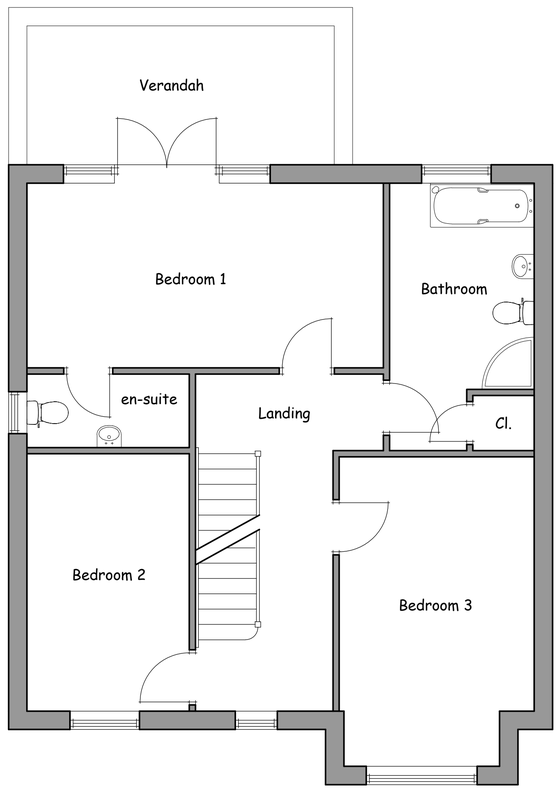


First Floor (Scale 1:50)

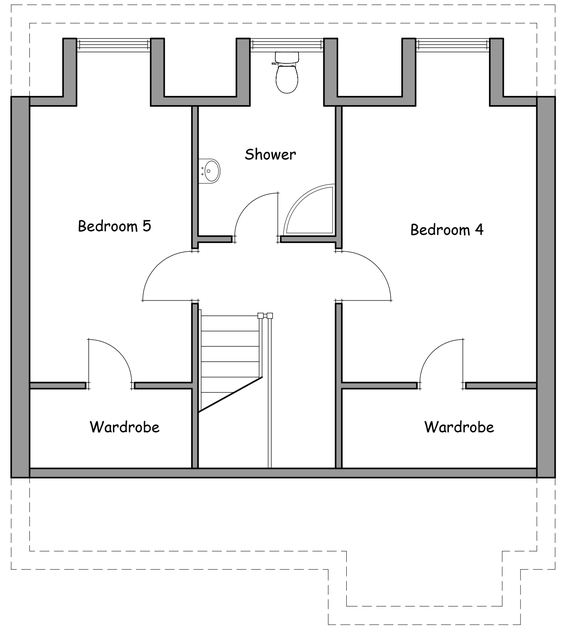

Second Floor (Scale 1:50)

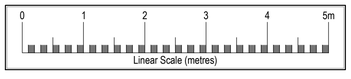

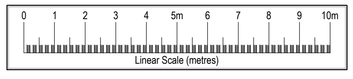

Revision	Description	Date

JJK Project Services Limited
46 Howells Place, Mastin Moor, Chesterfield S43 3FA
krichardson@jjkprojectservices.co.uk

Client: Mr and Mrs M Jackson

Project: Proposed Alteration Works
264 Cromford Road,
Langley Mill

Drawing Title: Existing Floor Plans

Ground, First and Second Floor

Drawn by	Checked	File
KDAR	KDAR	-

Drawing Number	Revision	Scale
2025-22-010	-	Var @ A1

Date: June 2025