


PLANNING

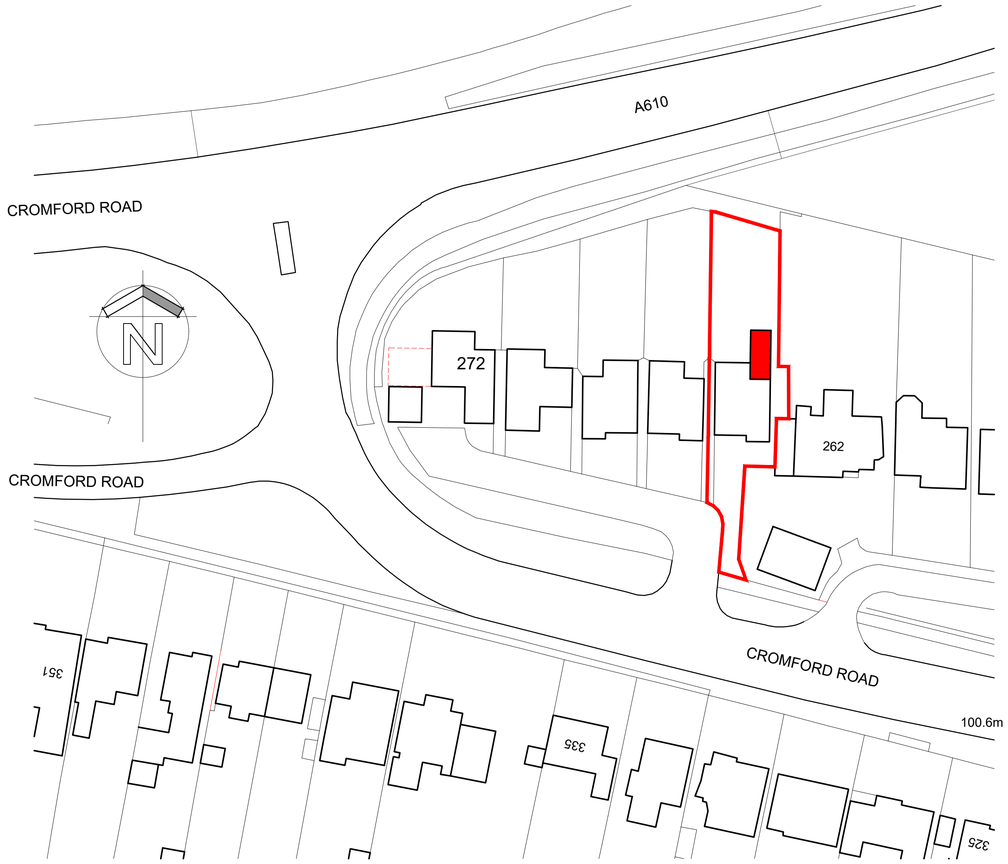


Ordnance Survey, (c) Crown Copyright 2021. All rights reserved. Licence number 100022432


Block Plan (Scale 1:500)

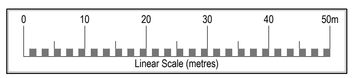


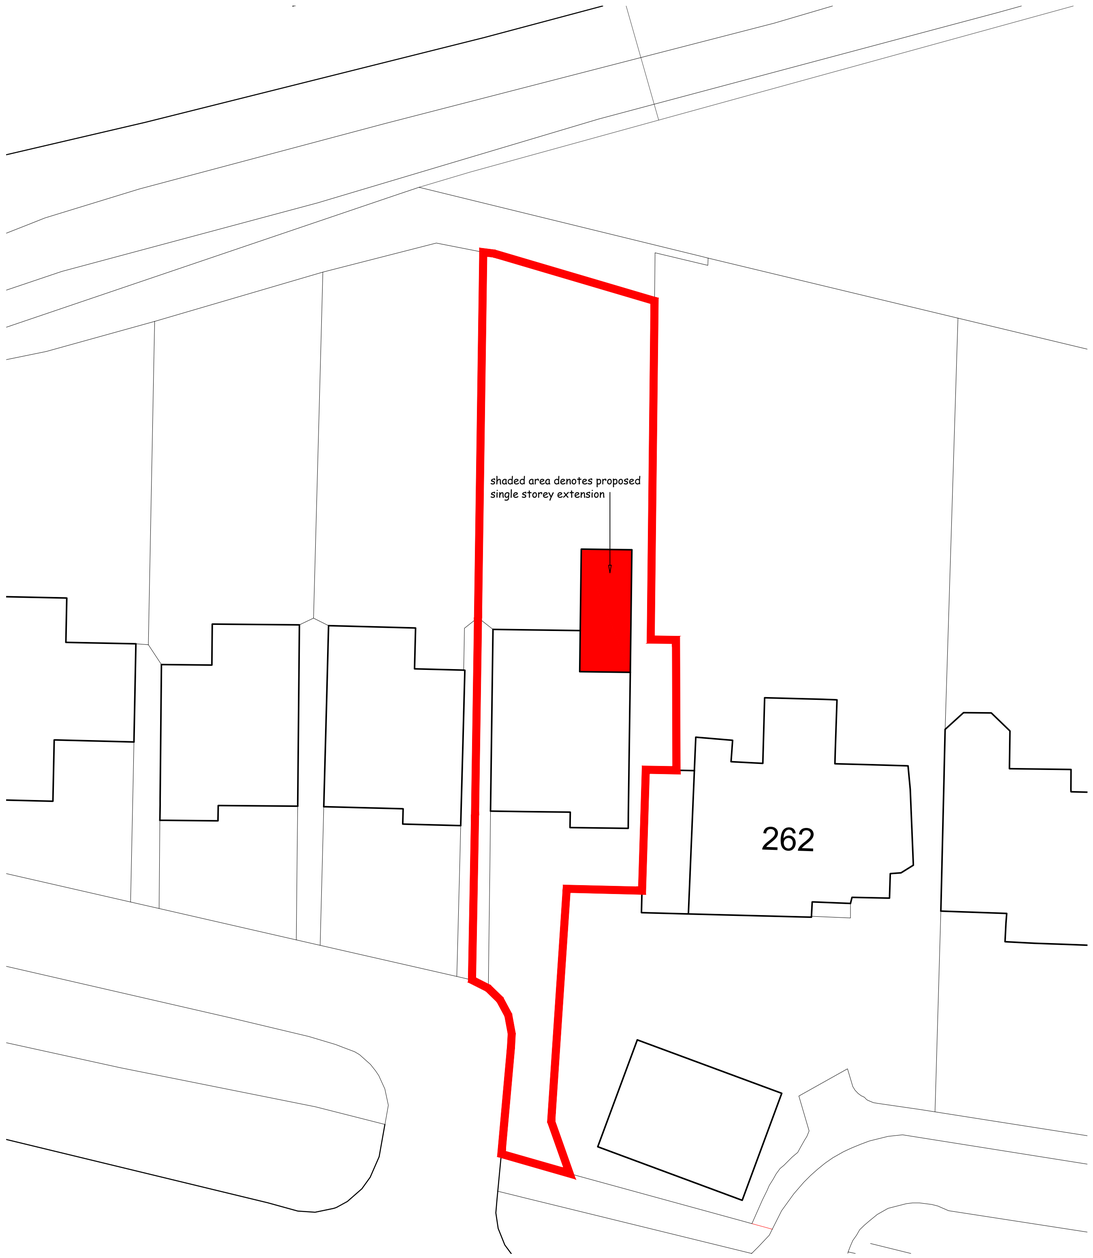


Site Plan (Scale 1:200)

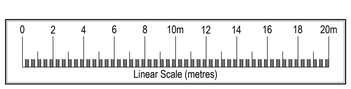


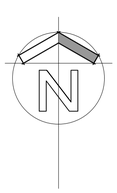

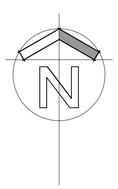

Site Location (Scale 1:1250)

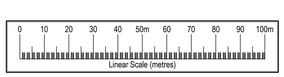

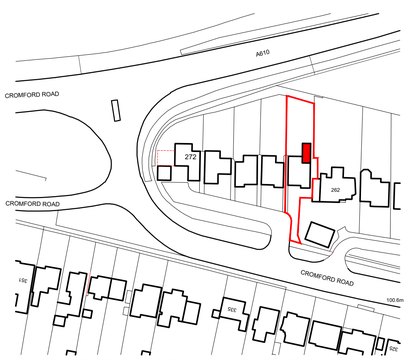

Ordnance Survey, (c) Crown Copyright 2021. All rights reserved. Licence number 100022432

Revision	Description	Date

JJK Project Services Limited
46 Howells Place, Mastin Moor, Chesterfield S43 3FA
krichardson@jjkprojectservices.co.uk

Client: Mr and Mrs M Jackson

Project: Proposed Alteration Works
264 Cromford Road,
Langley Mill

Drawing Title: Site Location Plan, Block Plan and Site Plan

Drawn by	Checked	File
KDAR	KDAR	-

Drawing Number	Revision	Scale	Date
2025-22-012	-	Var @ A1	June 2025