

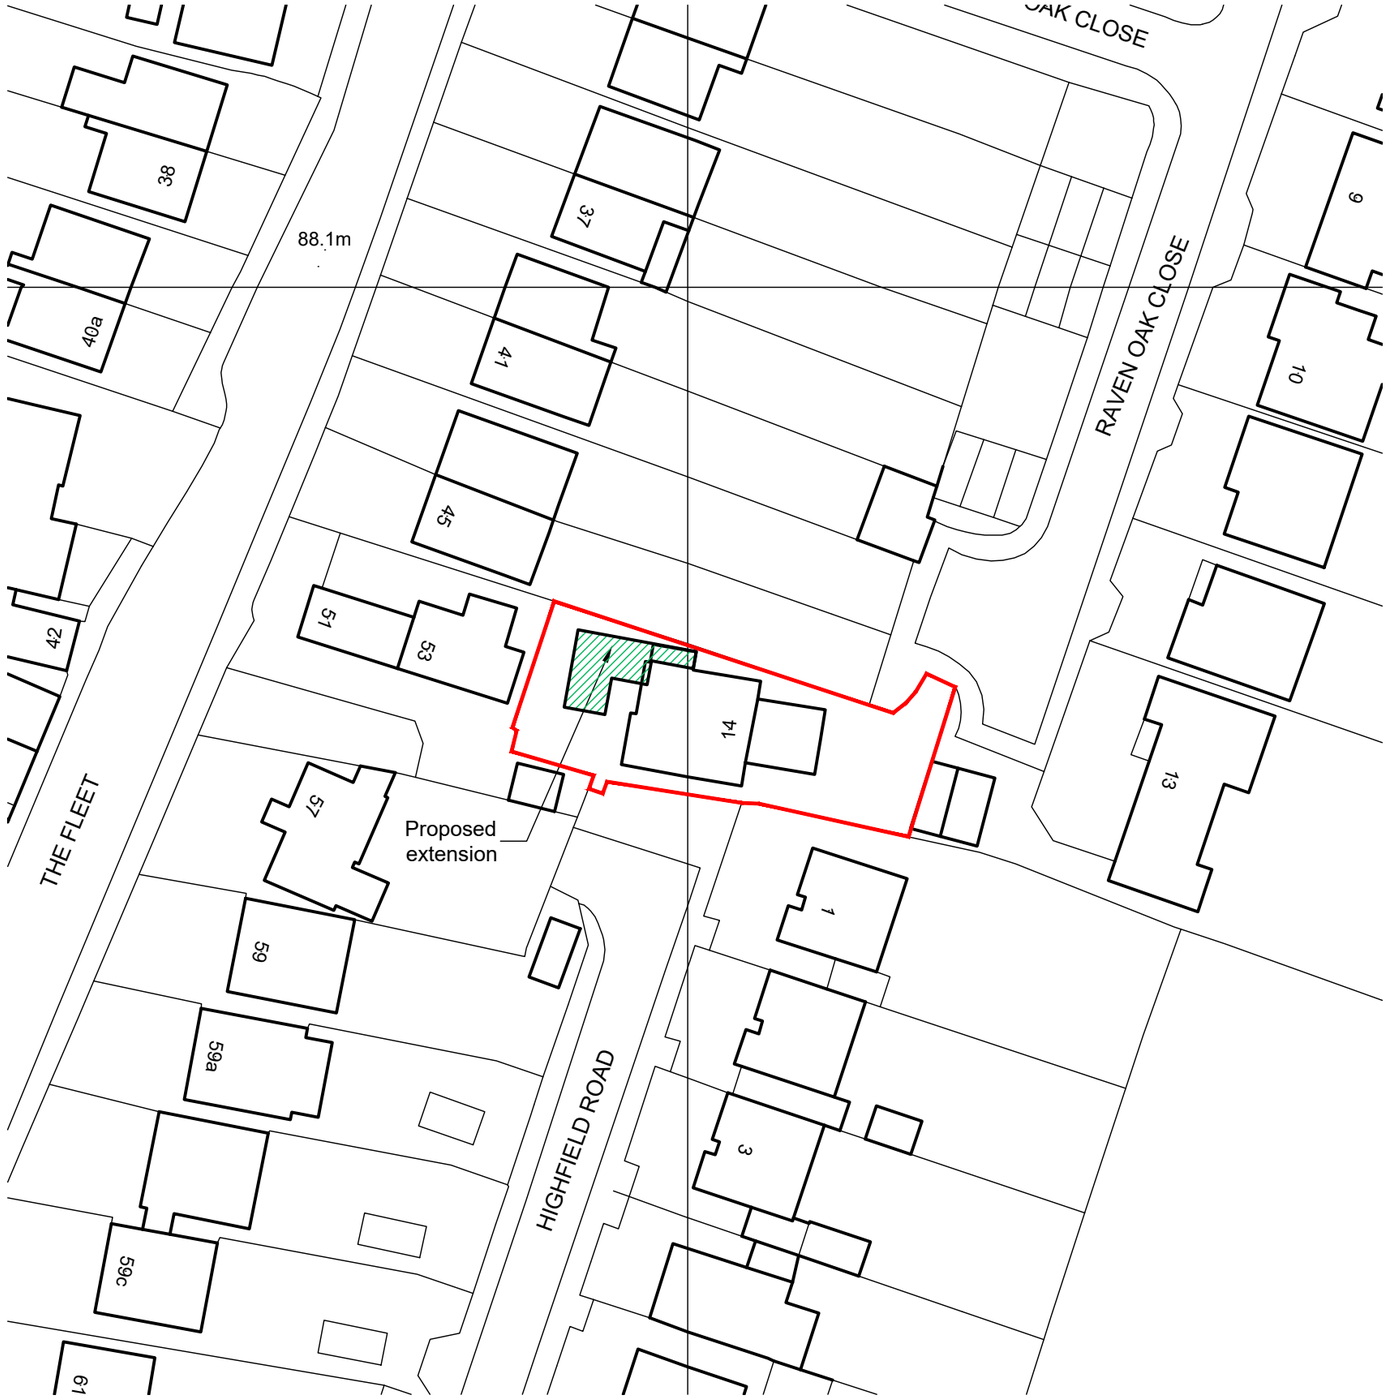


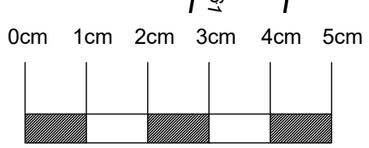

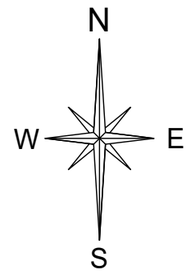

REV:	DATE:	DESCRIPTION:	BY:
A	21/07/25	Extension size revised.	CF

ABDS

Architectural Building Design Services

Tel: 07773 899 597

E-mail: abds@abds.biz Web Site: www.abds.biz

PROJECT:
SINGLE STOREY EXTENSION

DRAWING TITLE:
BLOCK PLAN

PROJECT ADDRESS:
14 RAVEN OAK CLOSE
BELPER
DE56 1NY

CLIENT:
Mr and Mrs Blair

DATE: November 2024 SCALE: 1:50 FORMAT: A1

DRAWN : CF
CHECKED:
APPROVED:

DRG NO: 2454 / 02

2024 ©
This drawing is copyright of Architectural Building Design Services & cannot be reproduced without written concent

REVISION: A

Actual Size.
0 10mm