
4 Newlands Road Riddings

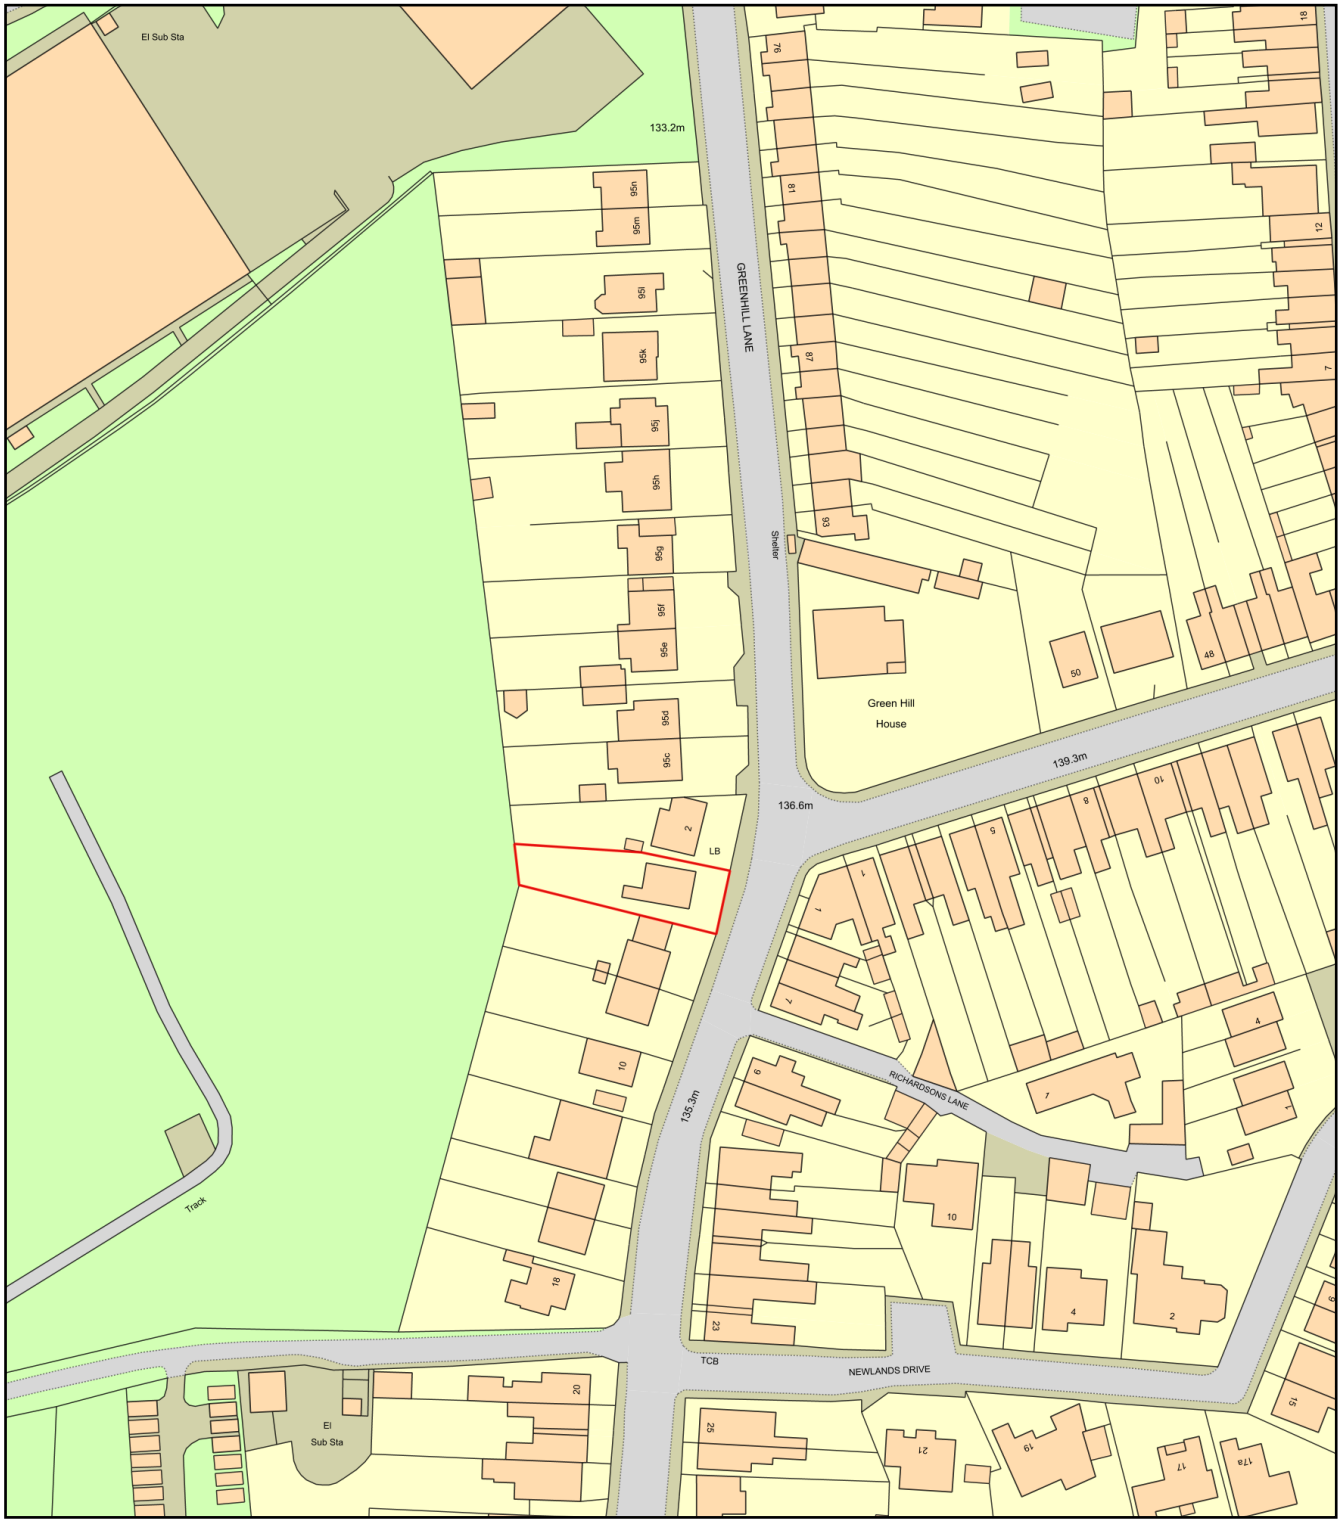

0 50
Metres

N

ReQuestaPlan

Plan Produced for:	Ebony Seabridge
Date Produced:	09 Jul 2025
Plan Reference Number:	TQRQM25190142920098
Scale:	1:1250 @ A4

© Crown copyright and database rights 2025 OS 100042766