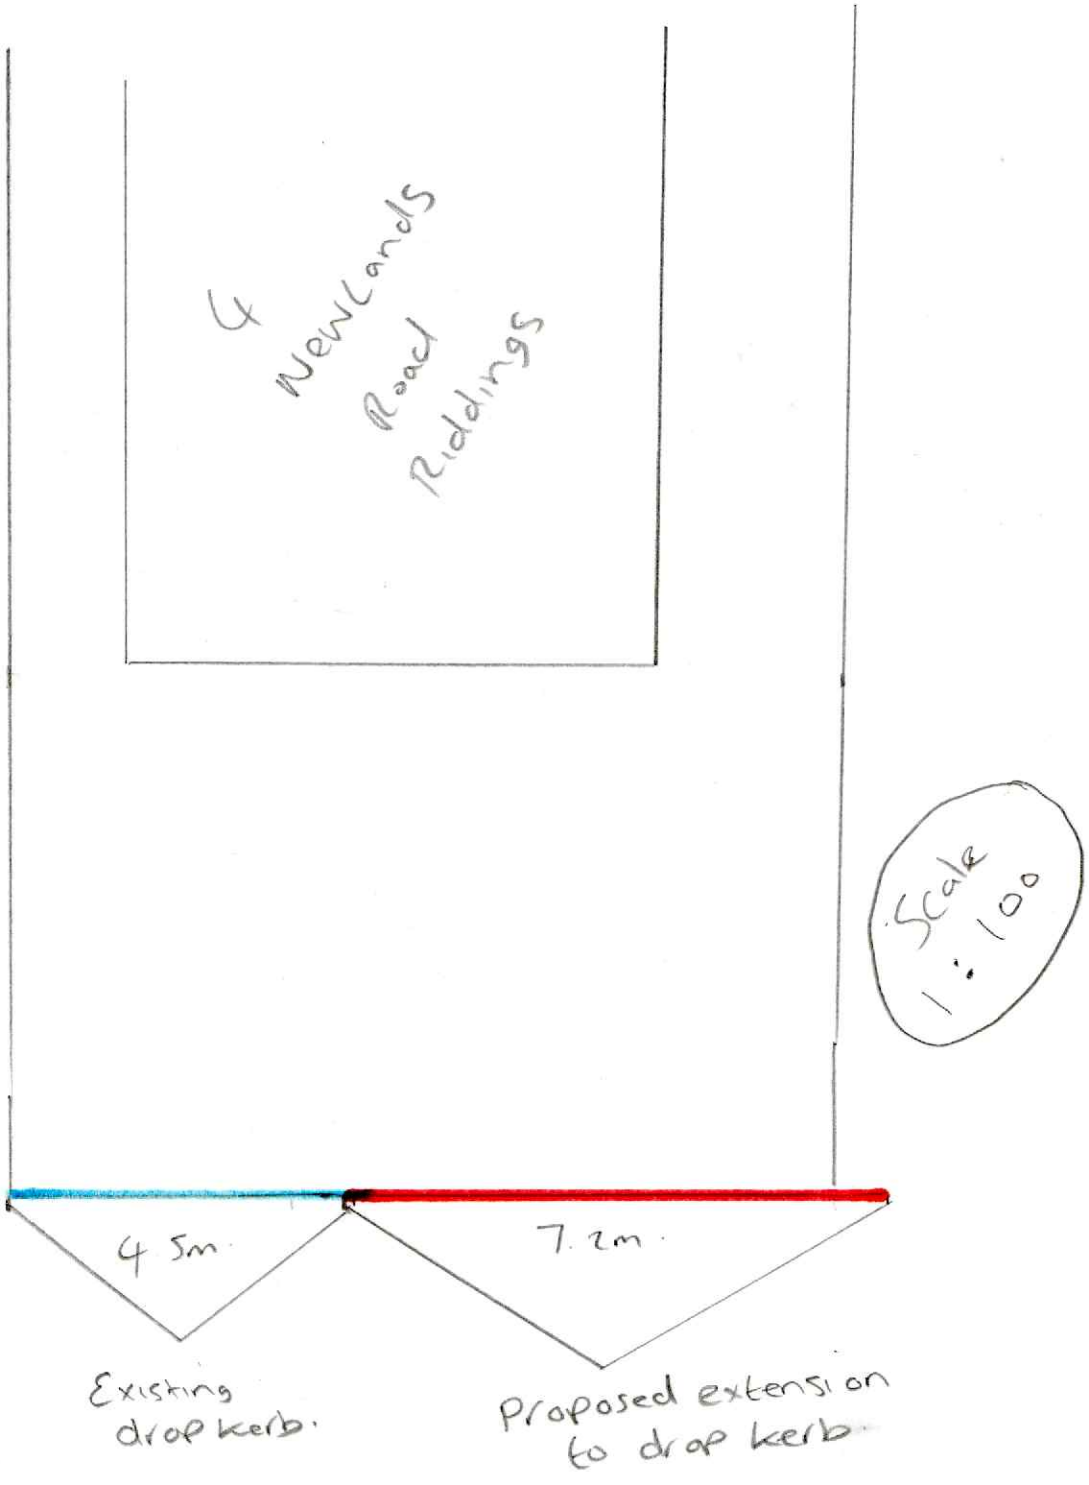

4 Newlands Road Riddings
Scale 1:100
4.5m
7.2m
Existing drop kerb.
Proposed extension to drop kerb.