1 Ground Floor

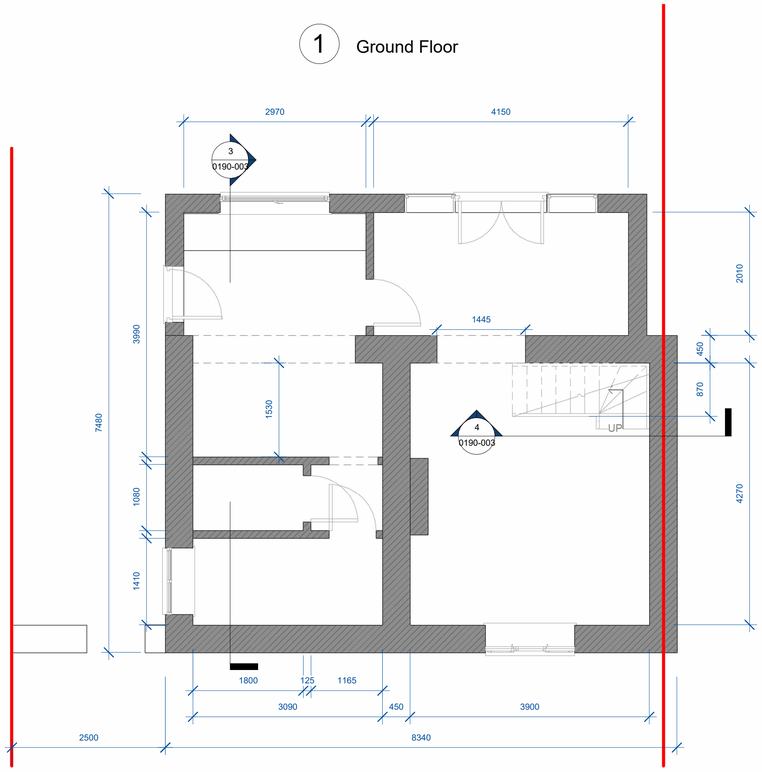

2 First Floor

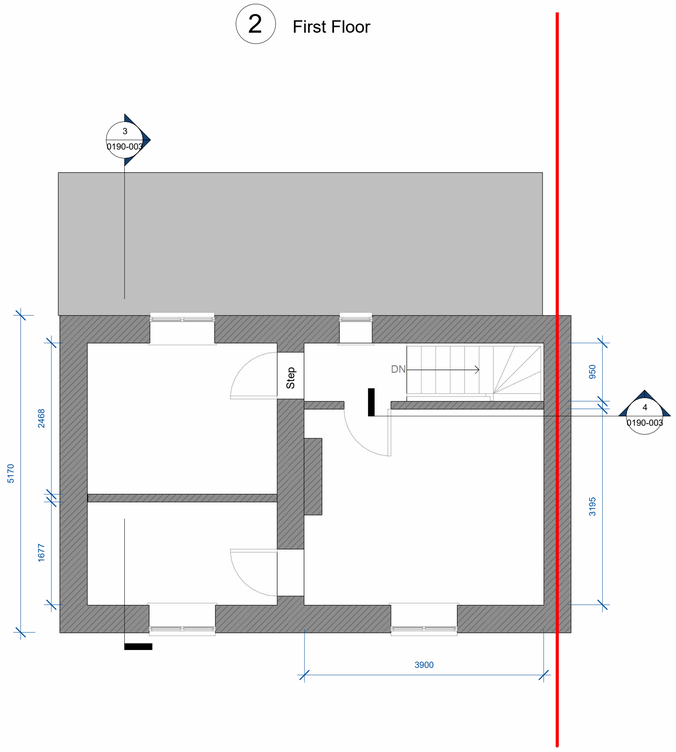

3 Building Section

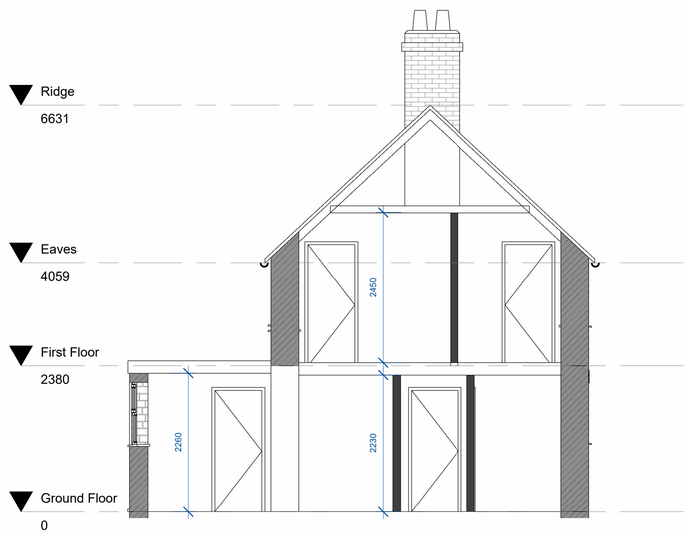

4 Existing Stairwell Section

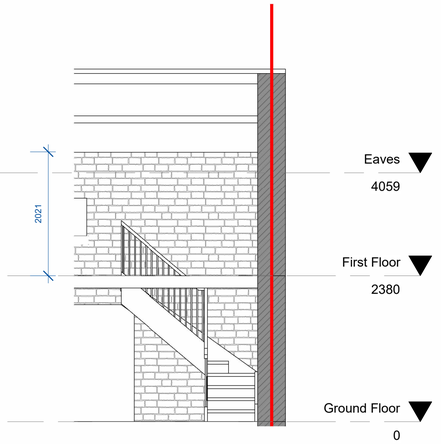

1m 5m

CW ARCHITECTURAL DESIGN

www.cwarchitecturaldesign.co.uk

Please note:

Building control should be consulted before work commences and all the relevant beam and timber sizes should be calculated by a structural engineer.

Discrepancies are to be reported to CW Architectural Design LTD immediately.

©Copyright of this drawing is held with CW Architectural Design LTD.

SCAN ME

Scan this QR code to view the digital version of this document or any documents relating to this project.

Ross & Rhea

1 Town Street, DE56 0TA

Floor Plans - Existing

Project number	0190
Date	03/06/25
Drawn by	CW
Checked by	CW

0190-003

Scale 1 : 50