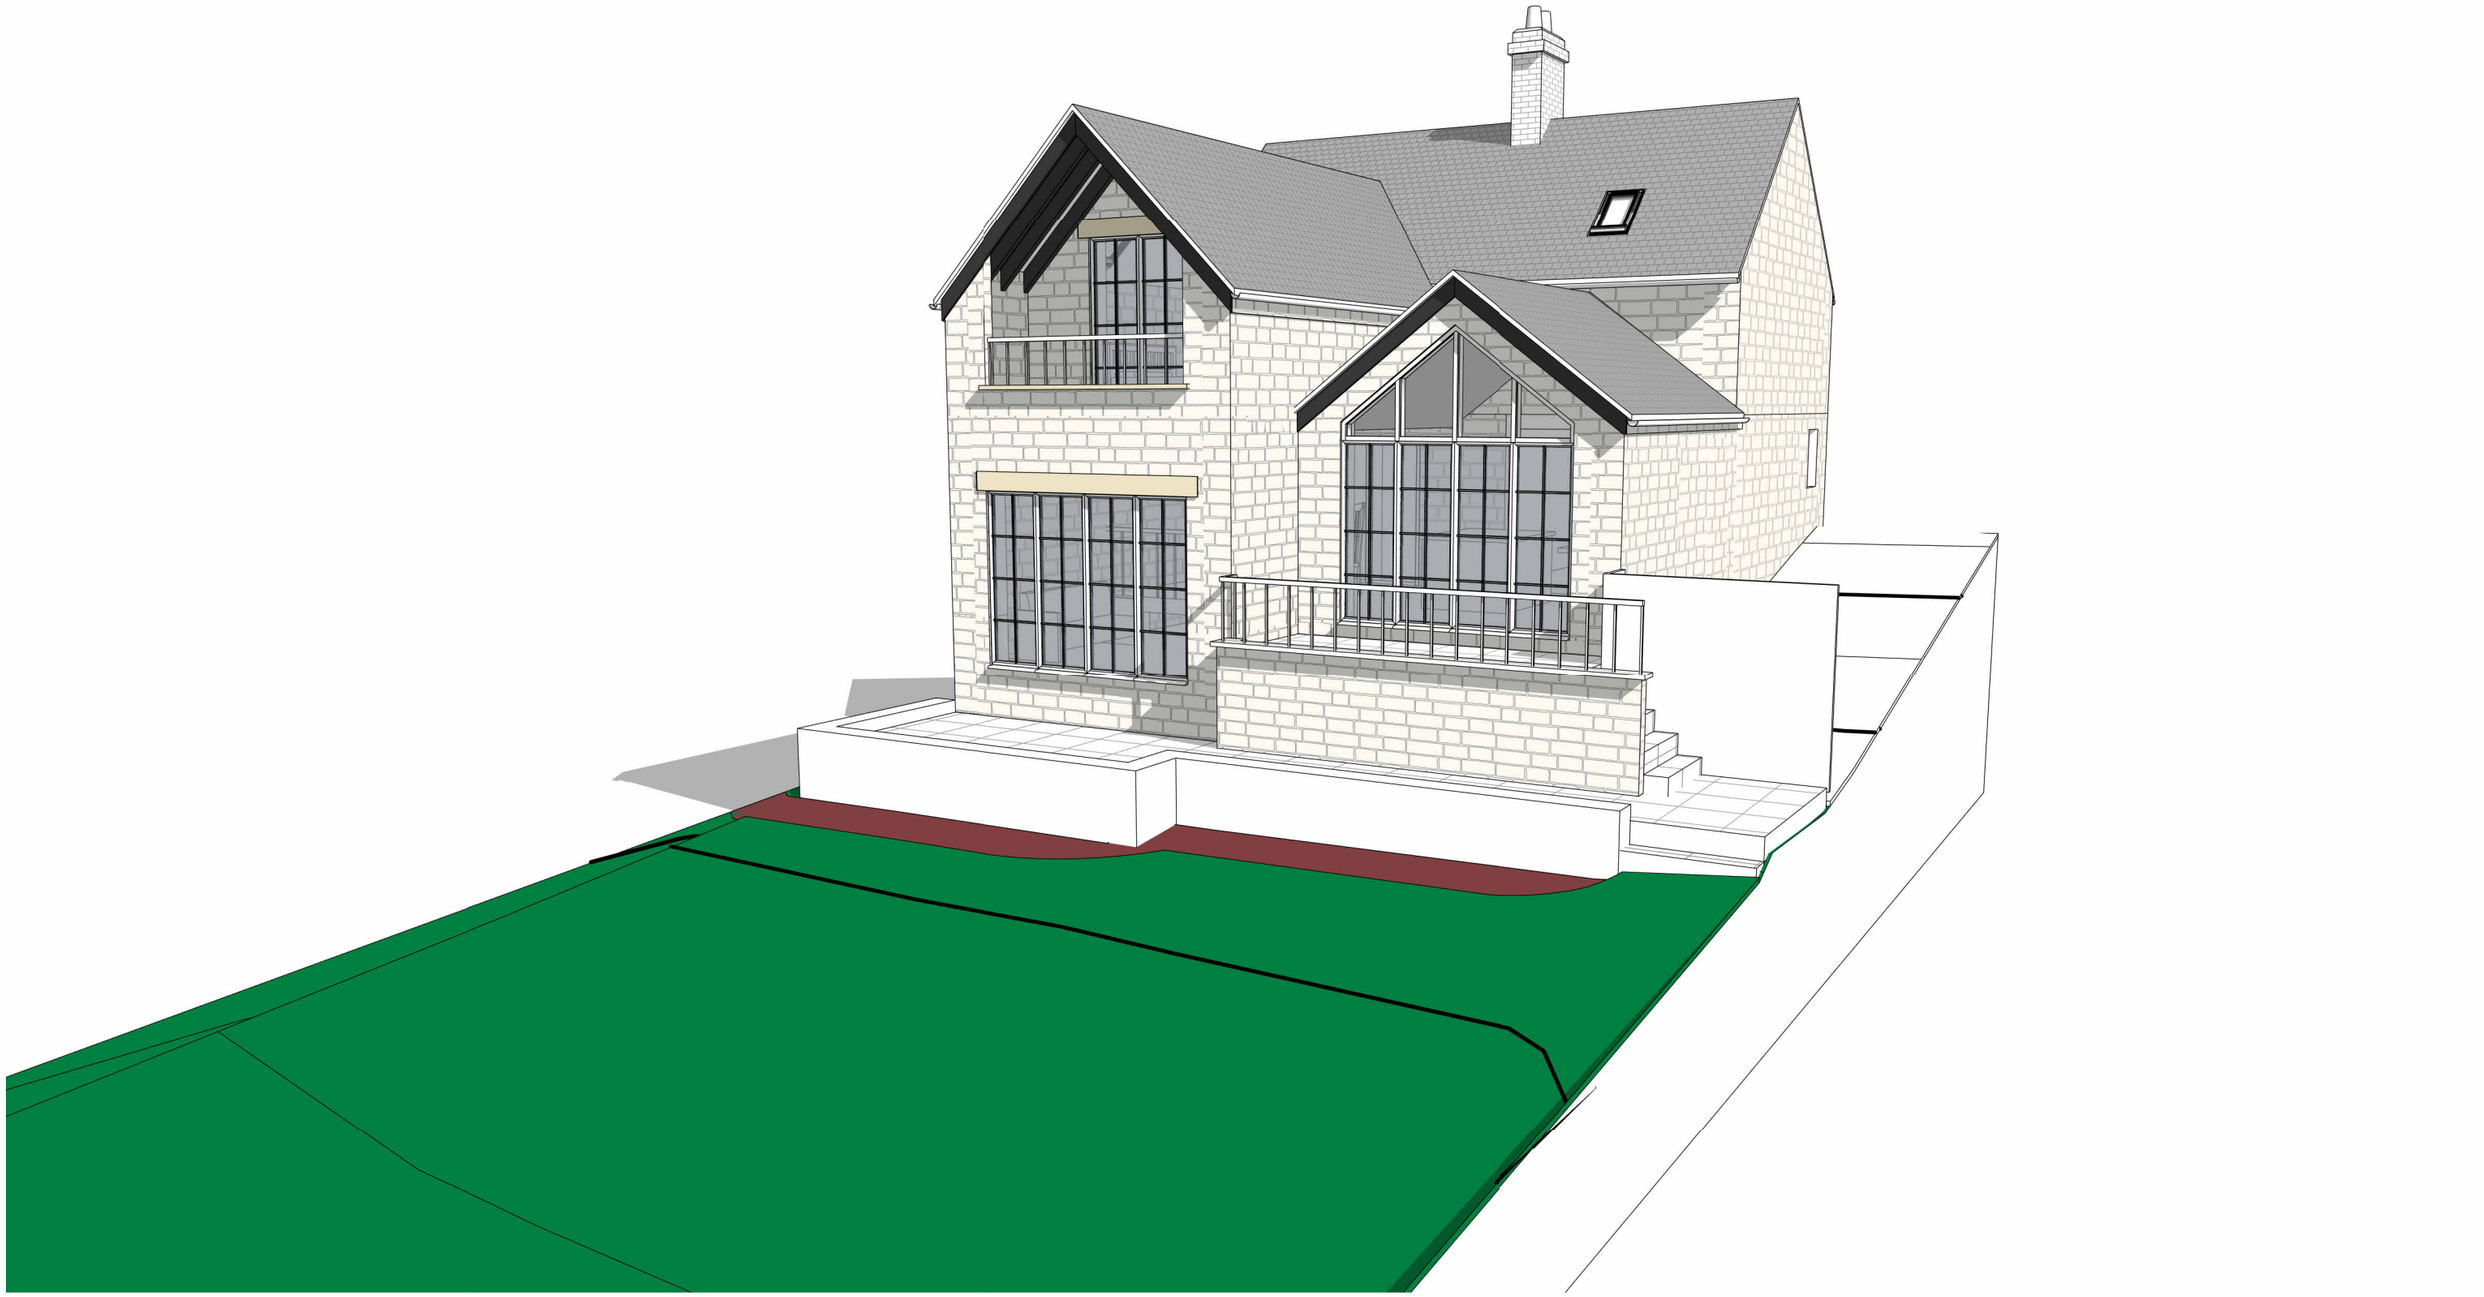

Date	Rev	Description	Drawn By	Checked By
1/1/00	1	Initial Issue	CW	CW

©Copyright of this drawing is held with CW Architectural Design LTD.
Discrepancies are to be reported to CW Architectural Design LTD immediately.

CW ARCHITECTURAL DESIGN

Scan this QR code to view the digital version of this document or any documents relating to this project.

SCAN ME

PROJECT
1 Town Street, DE56 0TA

SHEET
Basic 3D View

CLIENT
Ross & Rhea

Date	Project number	Scale (@ A3)
03/06/25	0190	

Drawn by	DRAWING NUMBER	REV
CW	0190-007	1

Checked by
CW