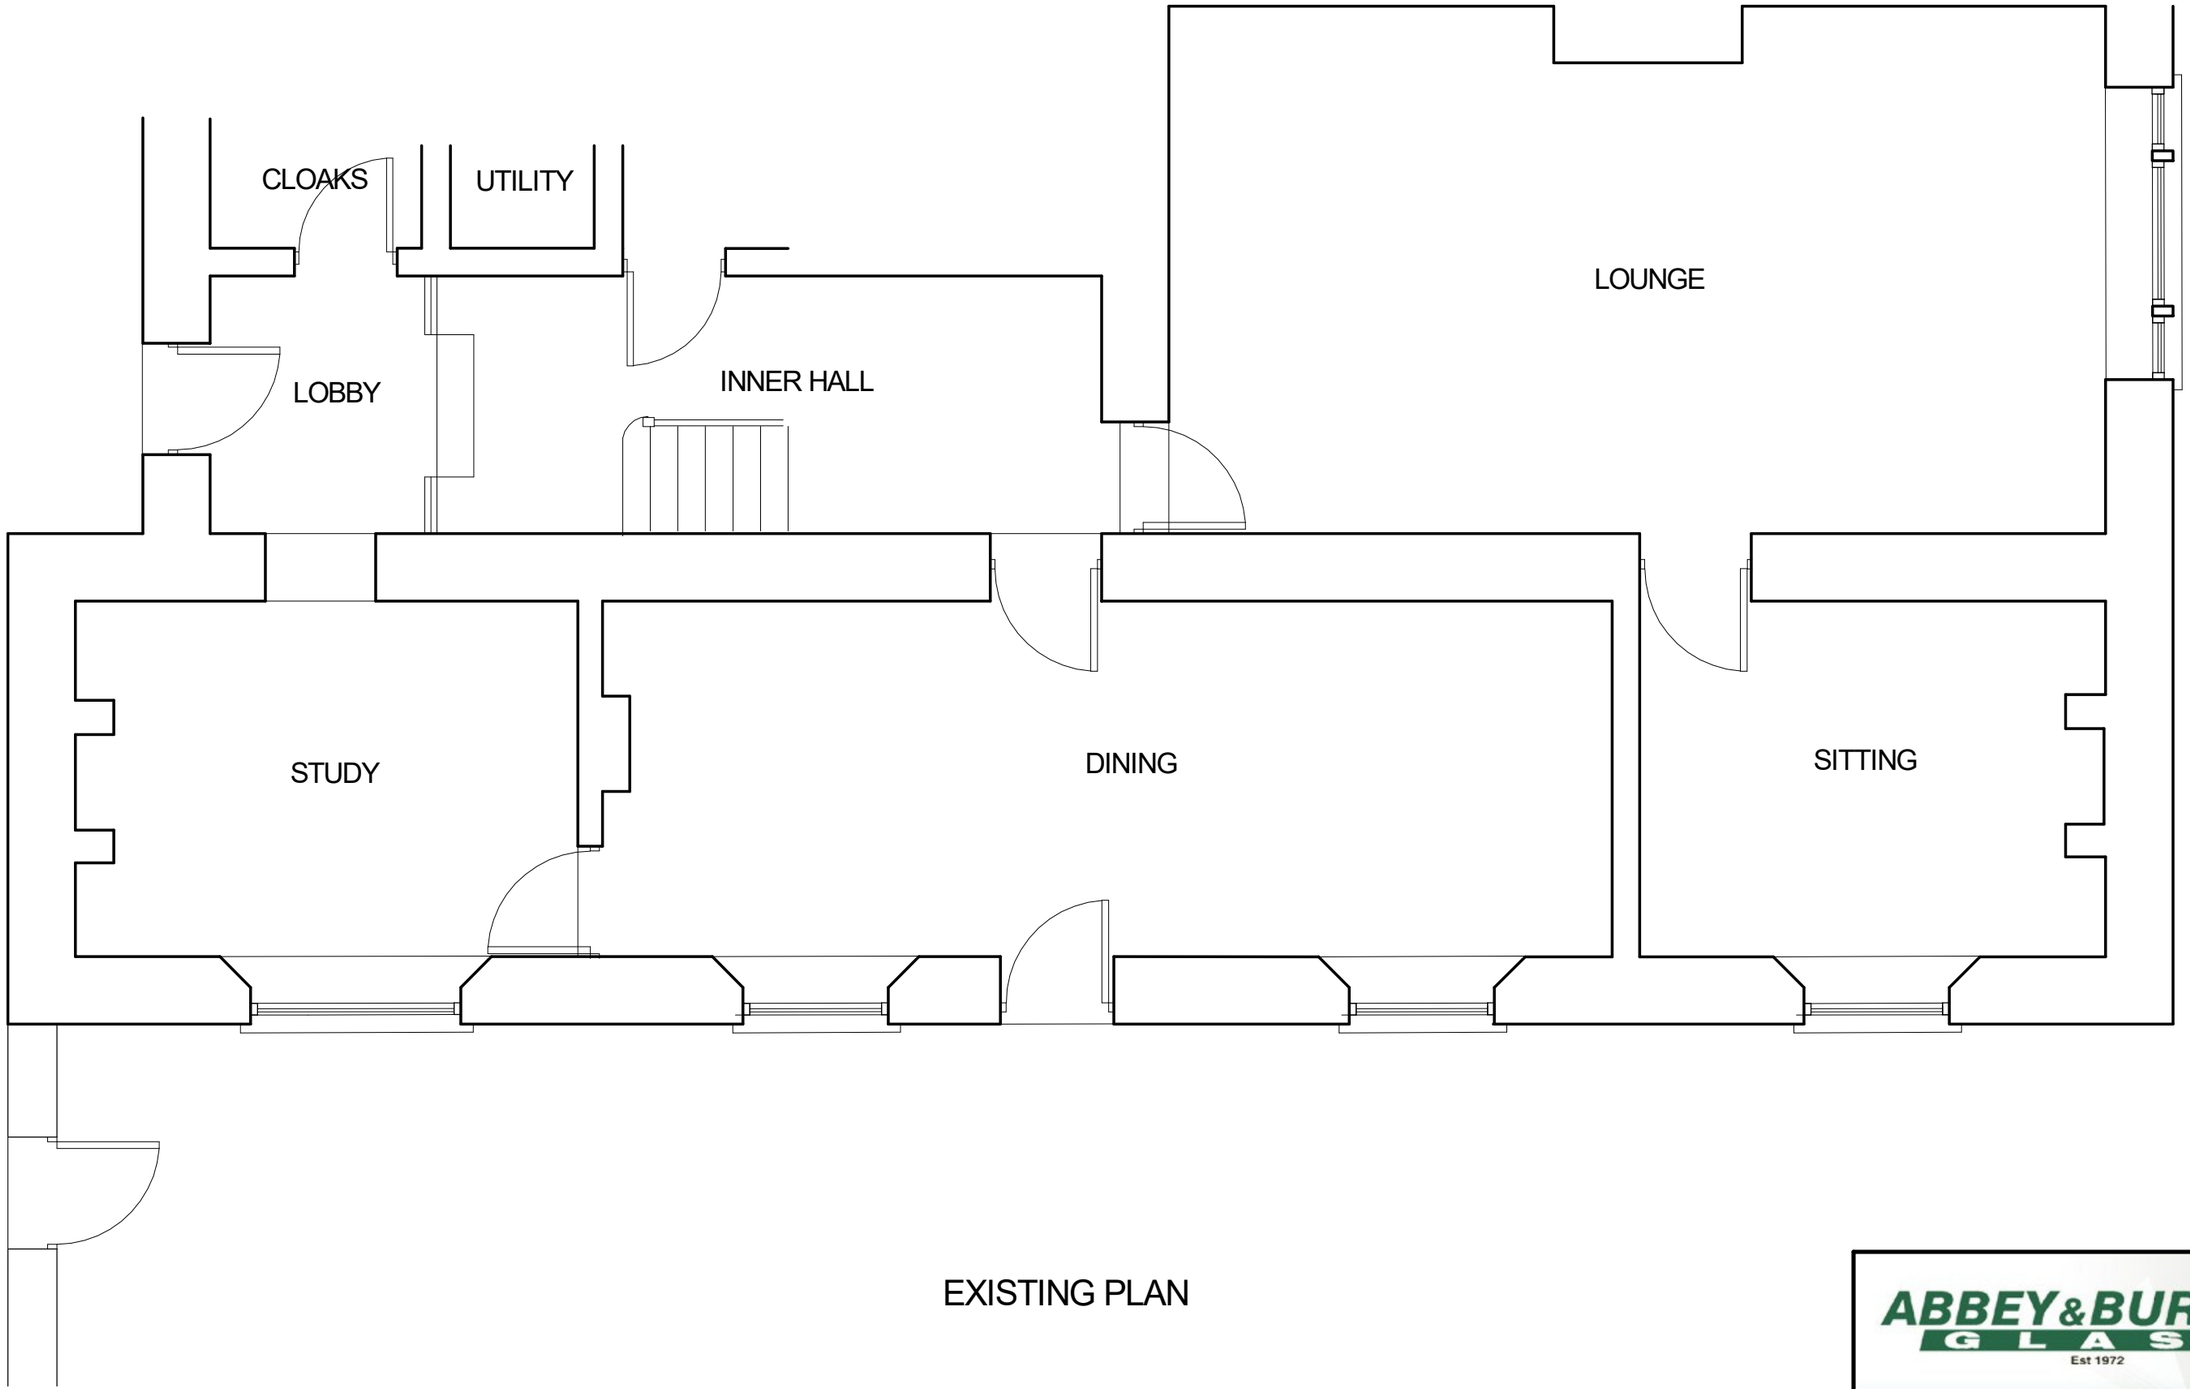

EXISTING PLAN

PLANNING/BUILDING REGULATIONS DRAWING

All dimensions to be confirmed on site

SCALE

0m 5m

Proposed Extension at:
"Chevin End" Farnah Green Belper DE56 2UP
for Mr & Mrs Wilkinson

ABBEY&BURTON GLASS Est 1972

SCALE 1:50 @A3	DATE July 2025	REF. 15334/1

design connexions
Architectural Services
25 Linsdale Gardens Gedling
Nottingham NG4 4GY
Tel. 07760 215478
e-mail: designconnexions@gmail.com
www.designconnexions.co.uk