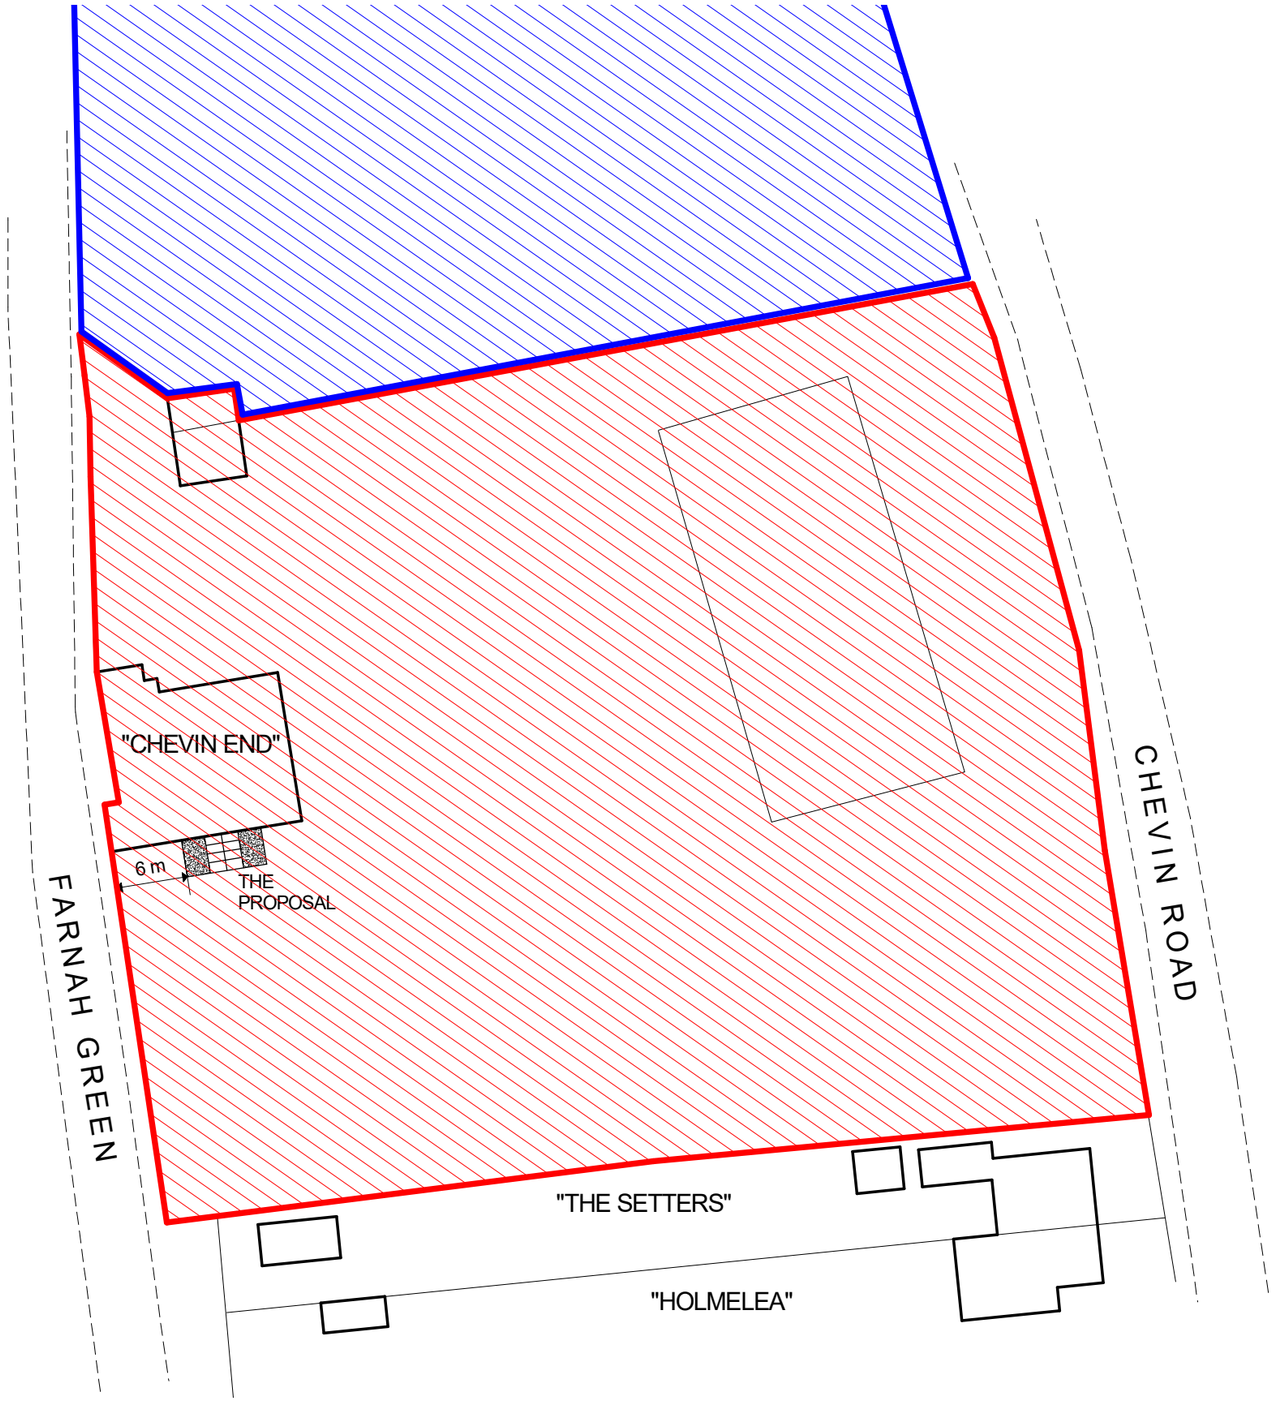



SCALE
0m 5m 10m 15m

PROPOSED SITE PLAN

Proposed Extension at:
"Chevin End" Farnah Green Belper DE56 2UP
for Mr & Mrs Wilkinson

ABBEY&BURTON GLASS
Est 1972

SCALE 1:500 @A3	DATE July 2025	REF. 15334/4

design connexions
Architectural Services
25 Linsdale Gardens Gedling
Nottingham NG4 4GY
Tel. 07760 215478
e-mail: designconnexions@gmail.com
www.designconnexions.co.uk