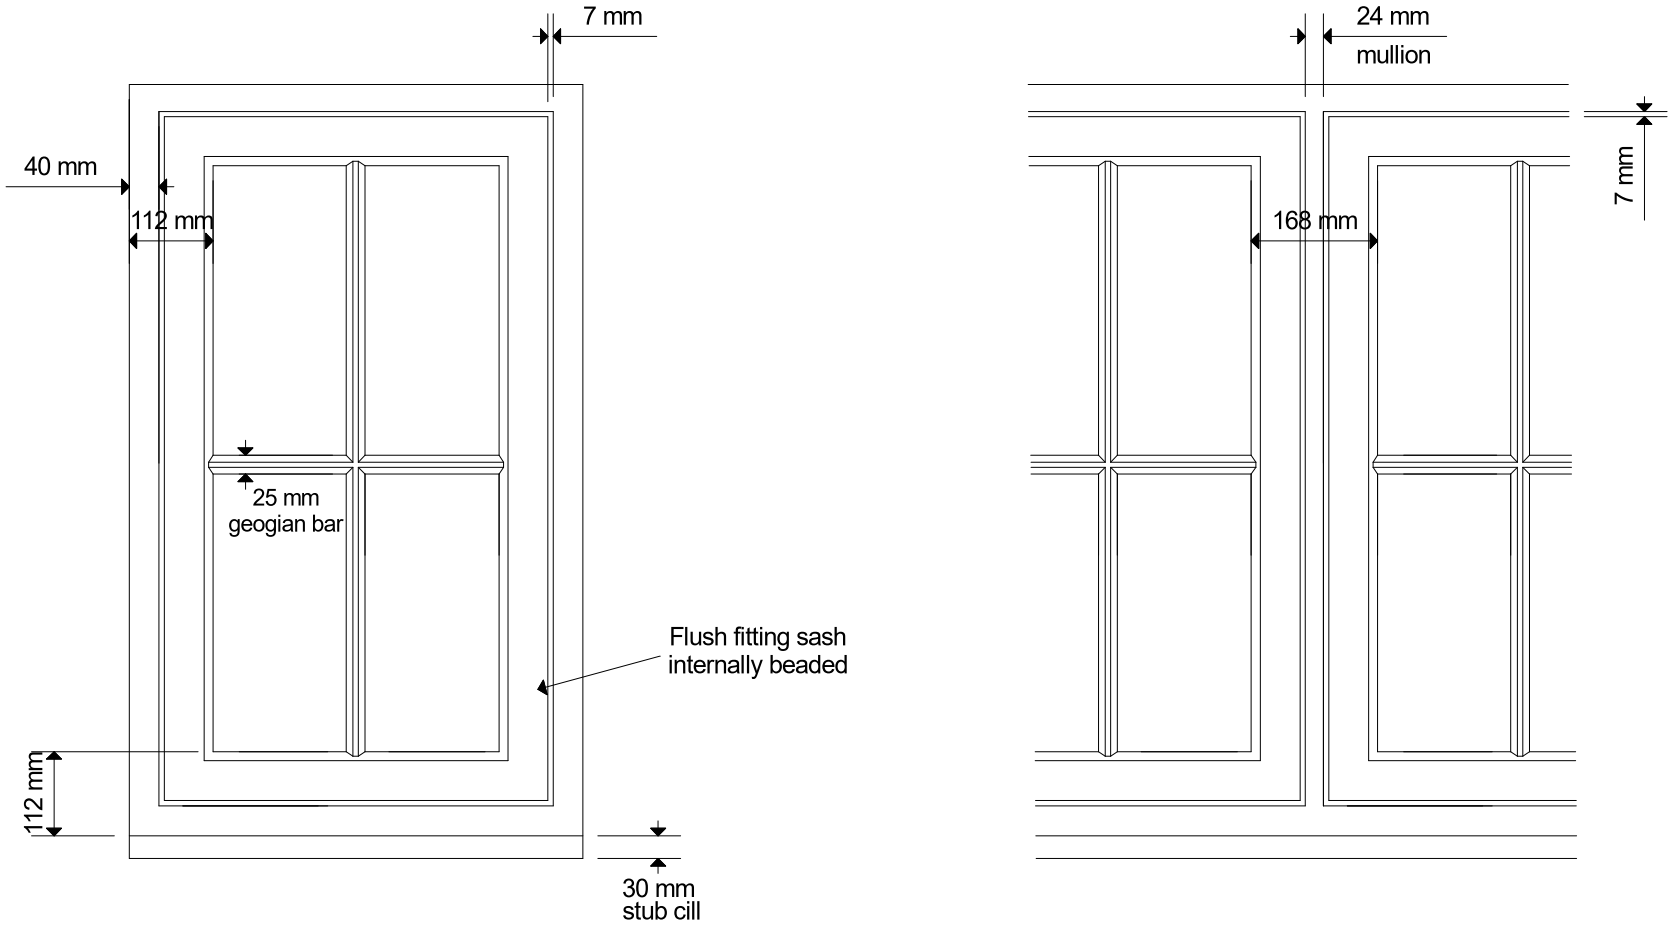

TYPICAL WINDOW DETAILS
(Residence 7 system)

ABBEY&BURTON GLASS Est 1972

SCALE 1:10 @A4	DATE July 2025	REF. 15334/6

Proposed Extension at:
"Chevin End" Farnah Green Belper DE56 2UP
for Mr & Mrs Wilkinson

design connexions
Architectural Services
25 Linsdale Gardens Gedling
Nottingham NG4 4GY
Tel. 07760 215478
e-mail: designconnexions@gmail.com
www.designconnexions.co.uk